

No responsibility is taken for measurements
scaled off this drawing, unless otherwise
Use for reference purposes only.

Scale- 1:50


0m 5m

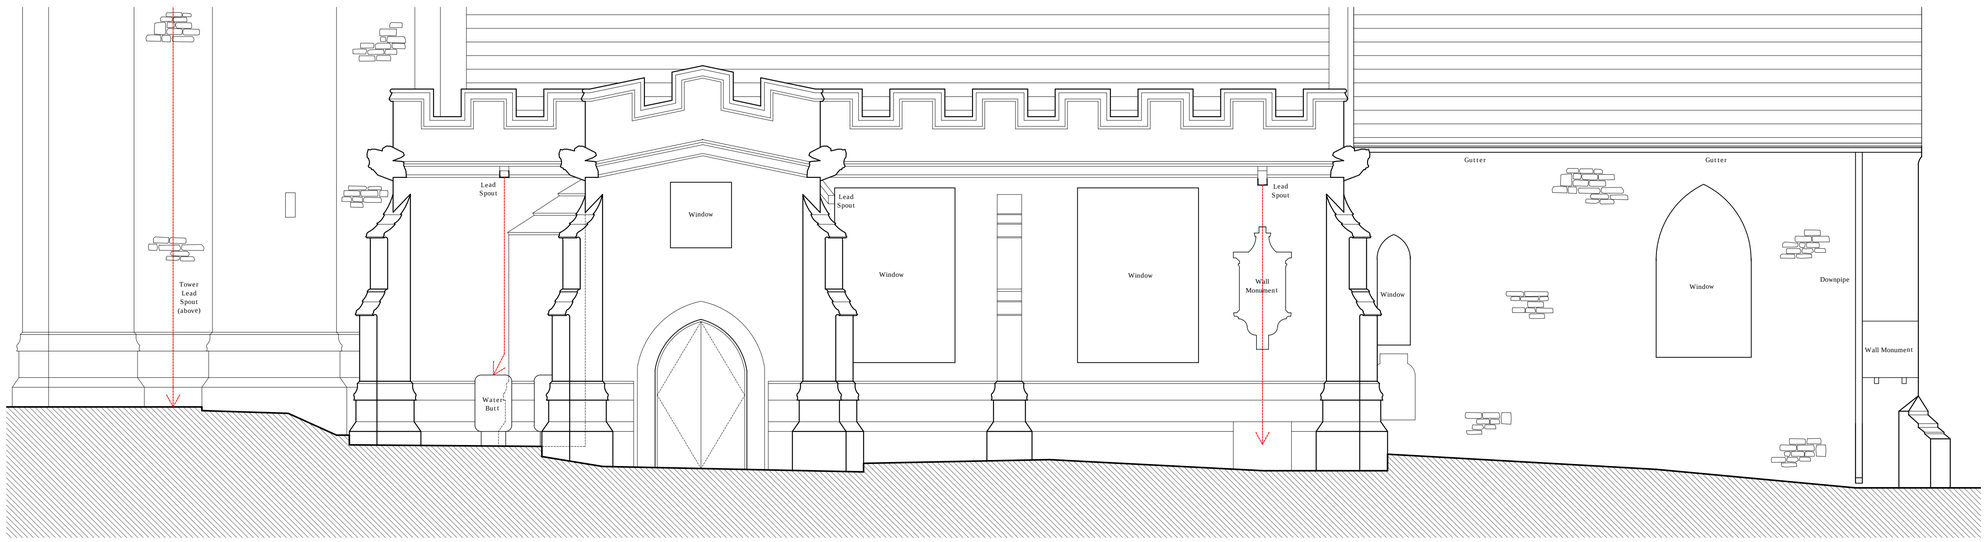

South Elevation - As Existing - Scale 1:50

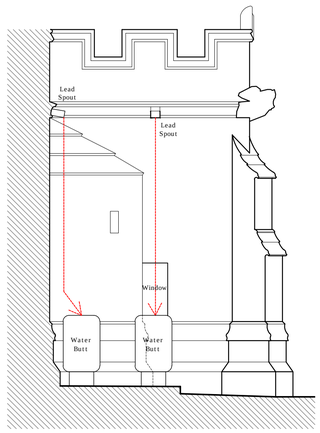

West Elevation (Porch)
As Existing - Scale 1:50

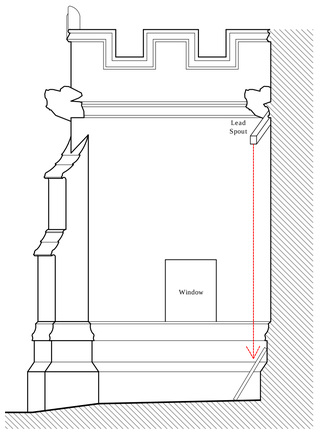

East Elevation (Porch)
As Existing - Scale 1:50

St Martins Church, Bremhill

Elevations - As Existing

CHEDBURN•CODD
CONSERVATION ARCHITECTS
Historic Building Consultants
Glove Factory Studios, 1 Brook Lane, Holt,
Bradford-on-Avon, Wiltshire BA14 6RL
T: 01225 859999 www.chedburn.com e: chedburn@chedburn.com

A -

Project: St Martins Church Bremhill

Drawing: Elevations As Existing

Stage: Planning

Drawing No.	Scale	Date
1826/30	1:50 @ A1	Dec 2023