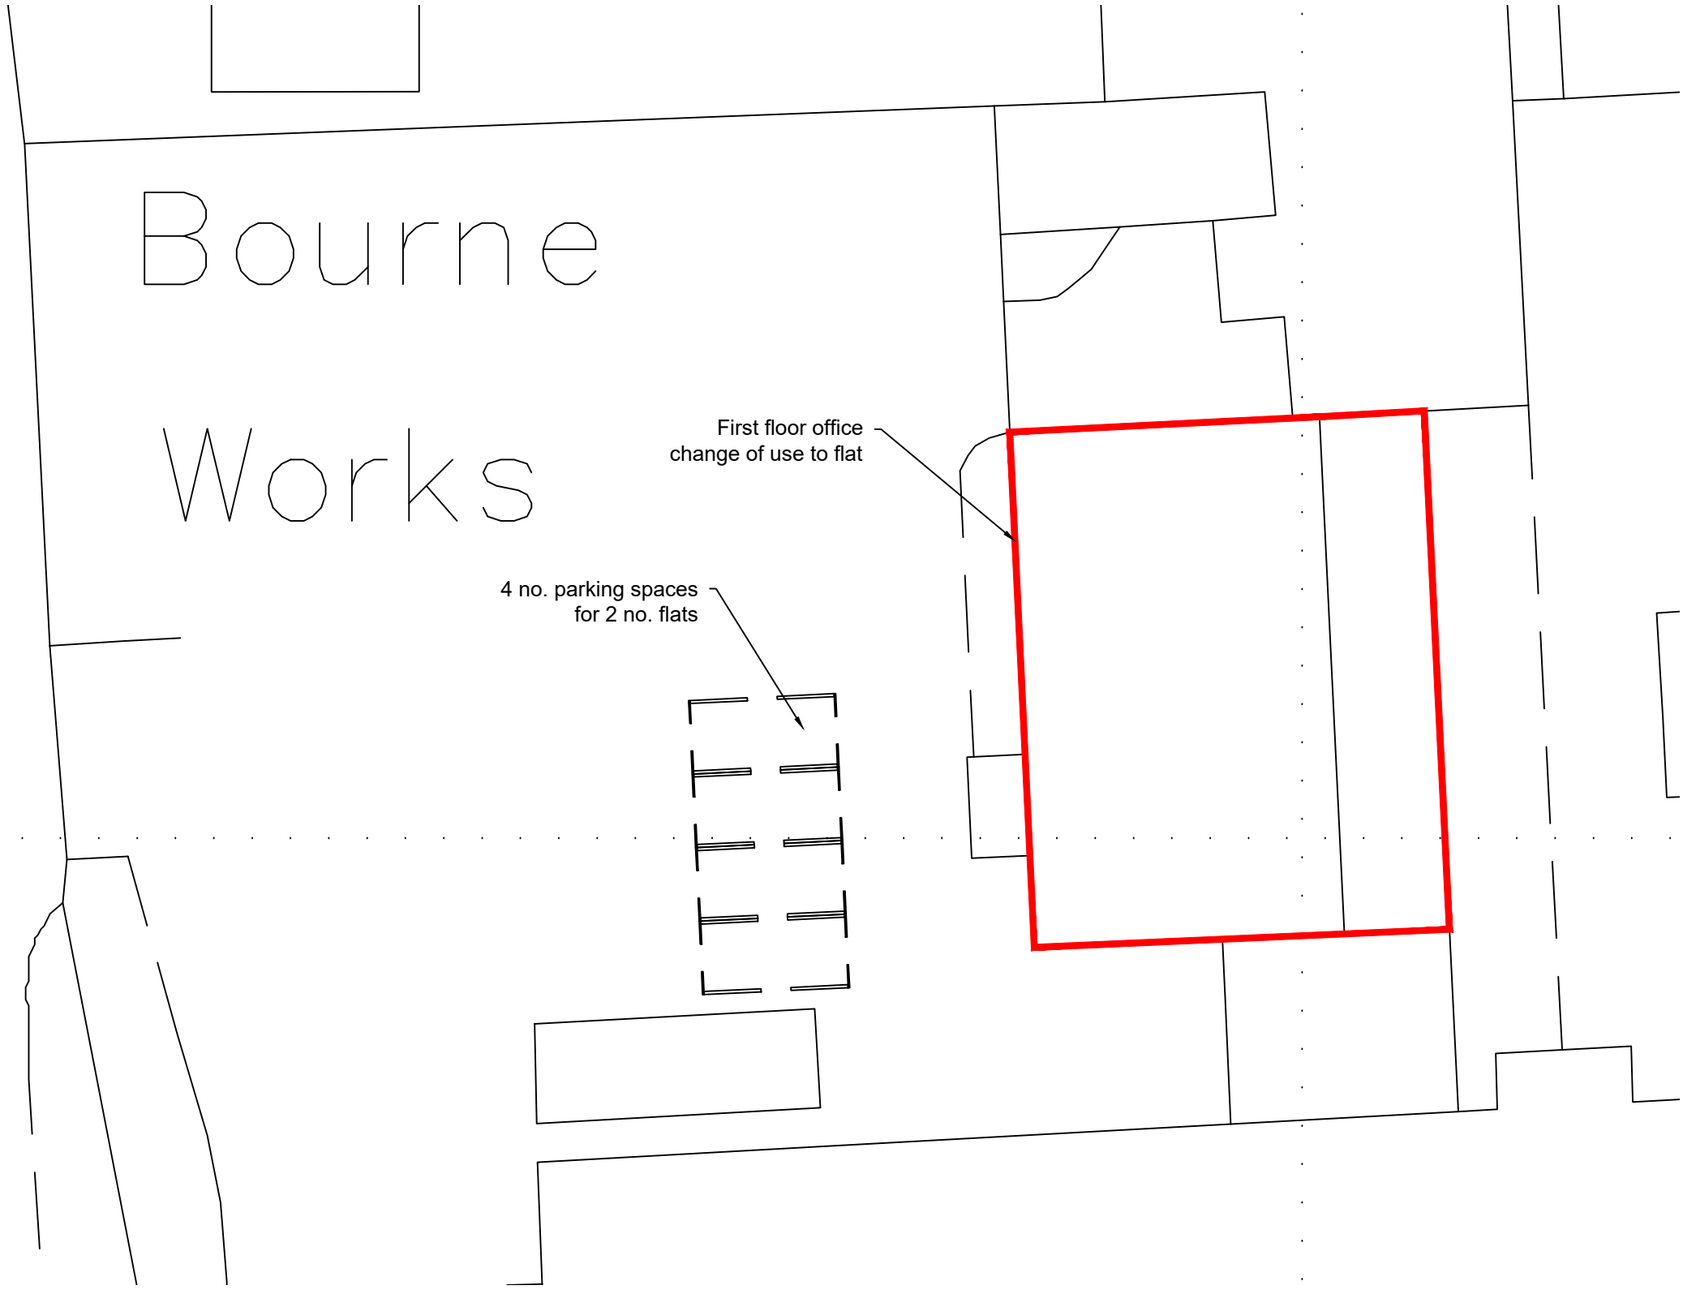


N

W E

S

0m 5m 10m

Rev No.	Revision Note.	Date	Drawn	Checked

NUMBER - REV - CLIENT - PROJECT
04460-00 - A - Vic Wheeler - Bourne Works

TITLE
Block Plan

DATE	SHEET	SCALE
11.12.23	02	1:200
DRN BY: AW	CHK BY: AW	PAPER SIZE: A3

BOURNE VALLEY ASSOCIATES
ANDOVER LANE FARM
FABERSTOWN
ANDOVER
HAMPSHIRE
SP11 9PE
Tel: 01264 850159
Email: info@bournevalley.co.uk