
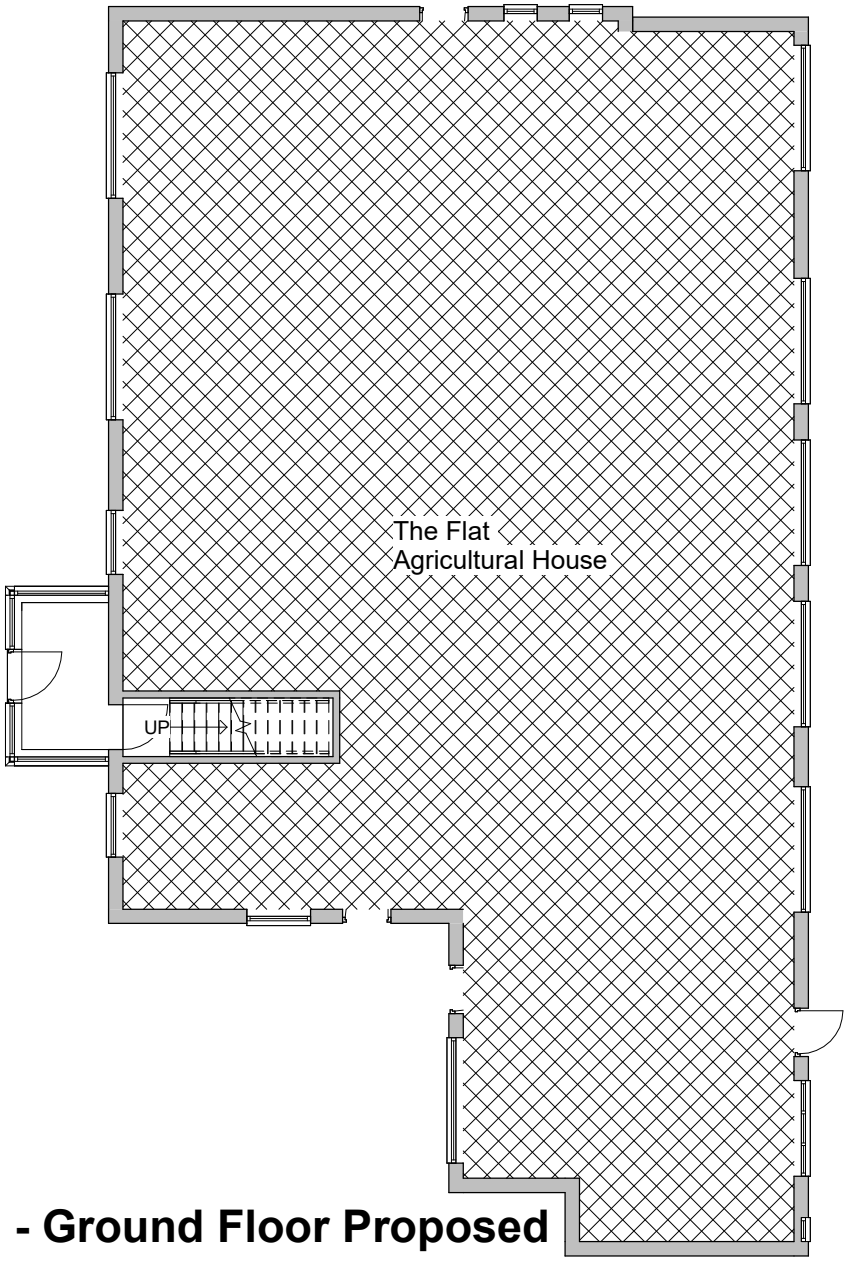


Level 1 - Ground Floor Proposed

1 : 100

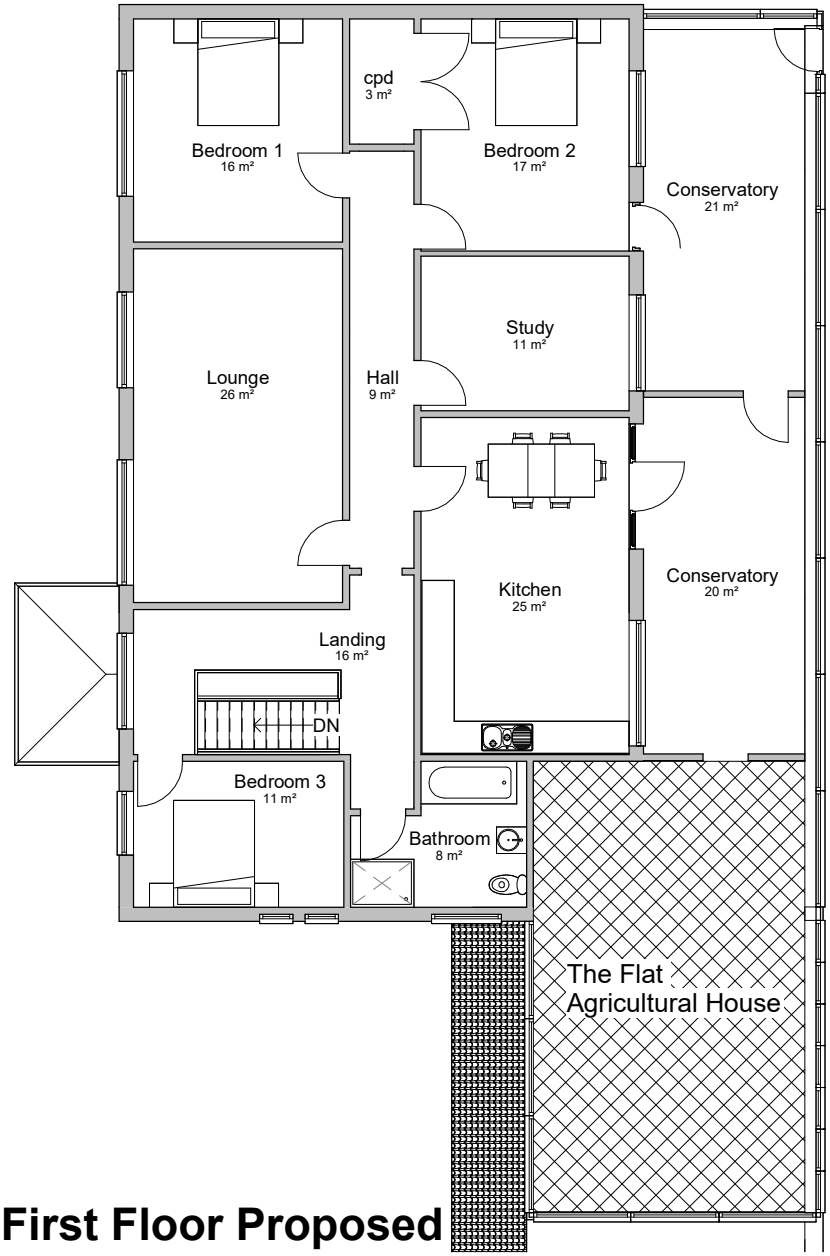

Level 2 - First Floor Proposed

1 : 100

0m 2m 4m 6m 8m 10m

VISUAL SCALE 1:100 @ A3

Rev No.	Revision Note.	Date	Drawn	Checked

Project number 04460-01	Client Vic Wheeler	Project Agricultural House	
Title Proposed Plans			
Date 07.12.23	Sheet 03	Scale 1 : 100	
Drawn by AW	Checked by AW	Paper Size A3	

BOURNE VALLEY ASSOCIATES
ANDOVER LANE FARM
FABERSTOWN
ANDOVER
HAMPSHIRE
SP11 9PE
Tel: 01264 850159
Email: info@bournevalley.co.uk