
This drawing contains proprietary information belonging to Revolution Energy Services Ltd and may not wholly or partially be reproduced nor disclosed without prior written permission of Revolution Energy Services Ltd

DO NOT SCALE FROM THIS DRAWING

SALISBURY BLOCK 29
54.4kWp

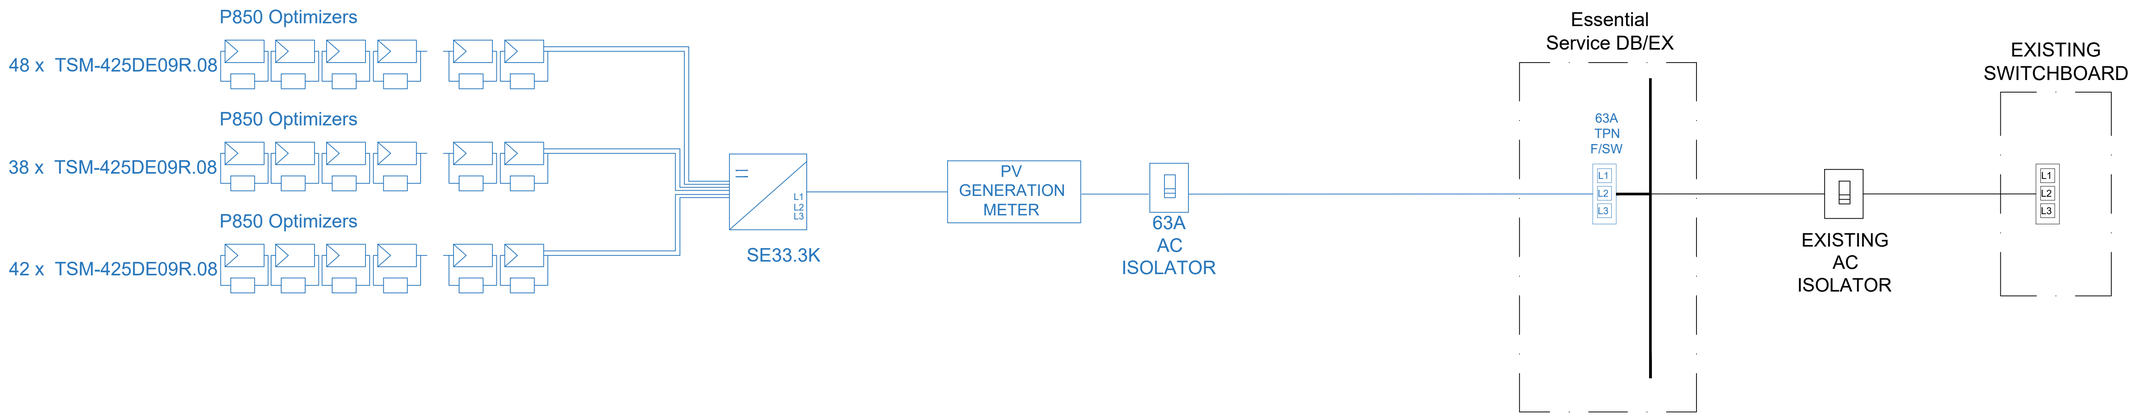

Revisions:

Rev	Date	Comments	Drawn
00	10/23	FIRST ISSUE	CB

Client:

Location: SALISBURY BLOCK 29
SALISBURY
SP2 8BJ

Title: SINGLE LINE DIAGRAM

Drawn:	RES	Checked:	AM
Scale:	NTS@A1	Date:	02/11/23
Drawing No:	RES00287-4	Rev:	00

Unit L3 Deacon Trading
Estate, Morley Road,
Tonbridge, Kent,
TN9 1RA

www.revolutionenergyservices.co.uk

Do not scale from this drawing. Site verify all dimensions prior to construction. Report all discrepancies to the drawing originator immediately. This drawing is to be read in conjunction with all relevant documents and drawings.