




FRONT ELEVATION

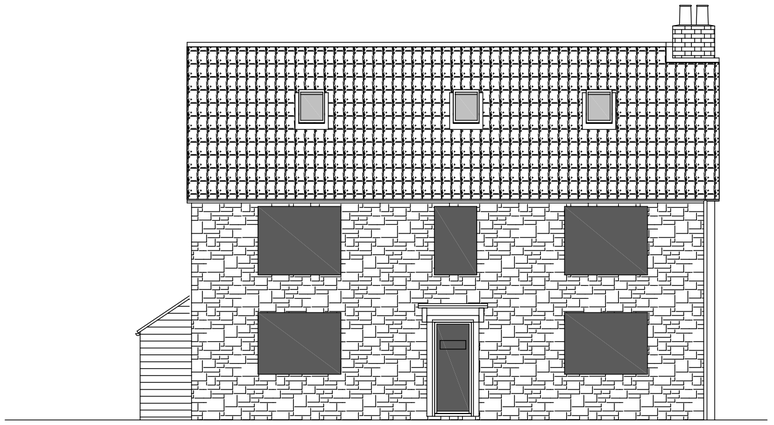

SIDE ELEVATION (LEFT)

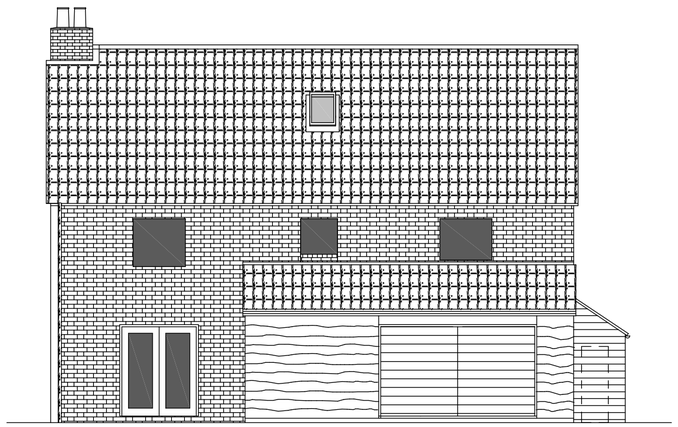

REAR ELEVATION

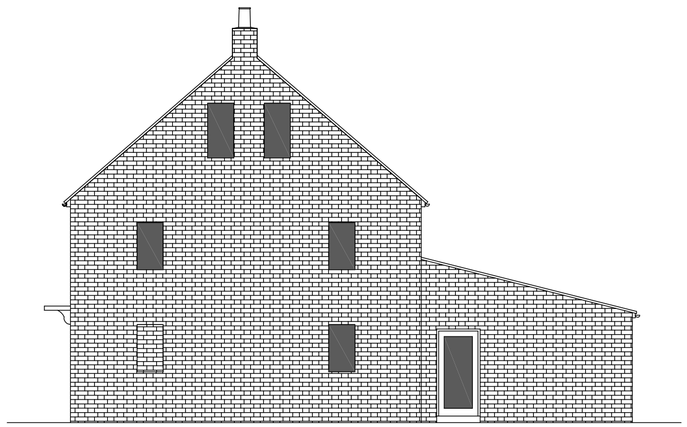

SIDE ELEVATION (RIGHT)

0 1 2 3 4 5
Metres

No.	Date	Revision	Initial

Singleton & Co.
31 Cadley, Marlborough, Wiltshire SN8 4NE
Tel: 01672 514241 | Mob: 07775 562053
info@singletonandco.co.uk

Project

Proposed Conversion of Building at Strouds Farm into Holiday Let

Client

Roger Keen

Drawing

Elevations as Existing

Scale 1:100 Drawn JGRS

Checked Date November 2022

Drawing No.

SC1220 03

This drawing and design is copyright and must not be reproduced in part or in whole without prior written consent. Contractors must verify all dimensions on site before commencing work or preparing shop drawings.