Mobility Scooter Shed

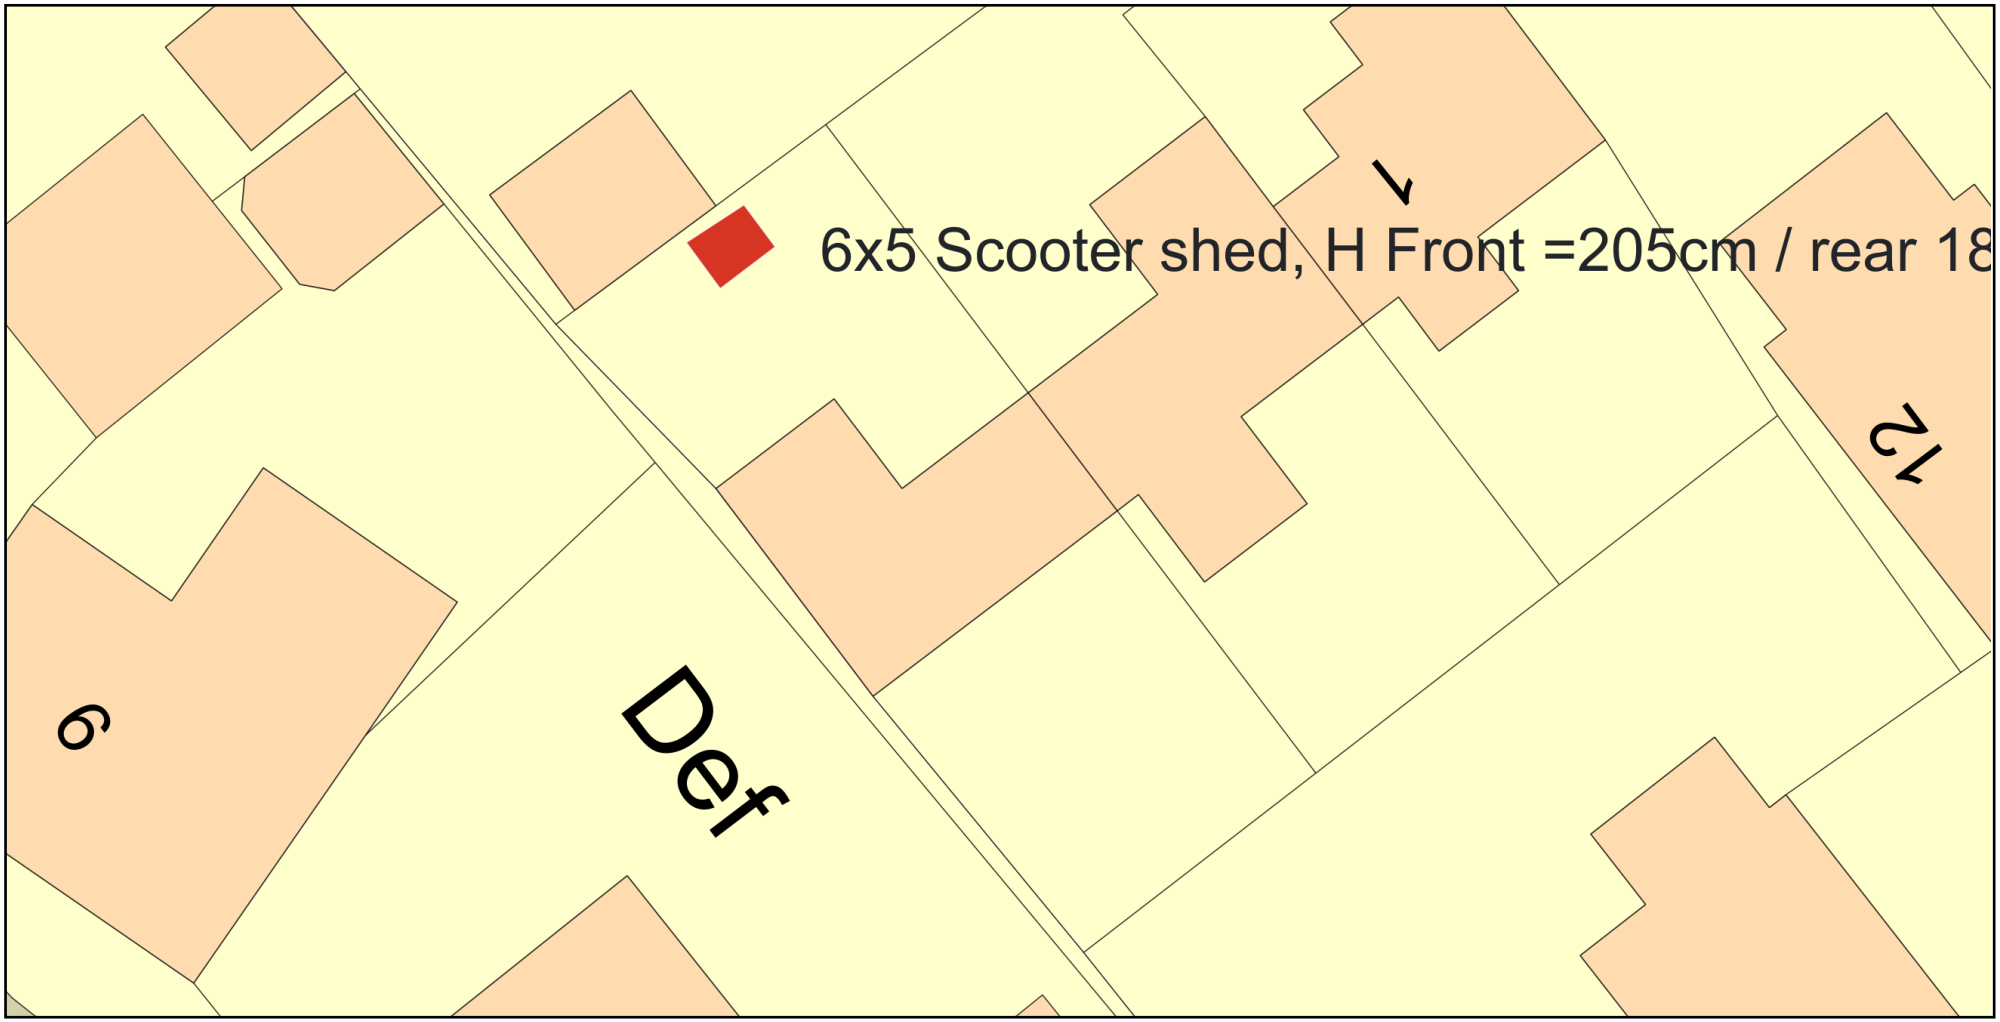

ReQuestaPlan

Plan Produced for: Matthew Lane (3 Cottle Mead)

Date Produced: 11 Dec 2023

Plan Reference Number: TQRQM23345170641314

Scale: 1:200 @ A4

© Crown copyright and database rights 2023 OS 100042766