
SITE PLAN

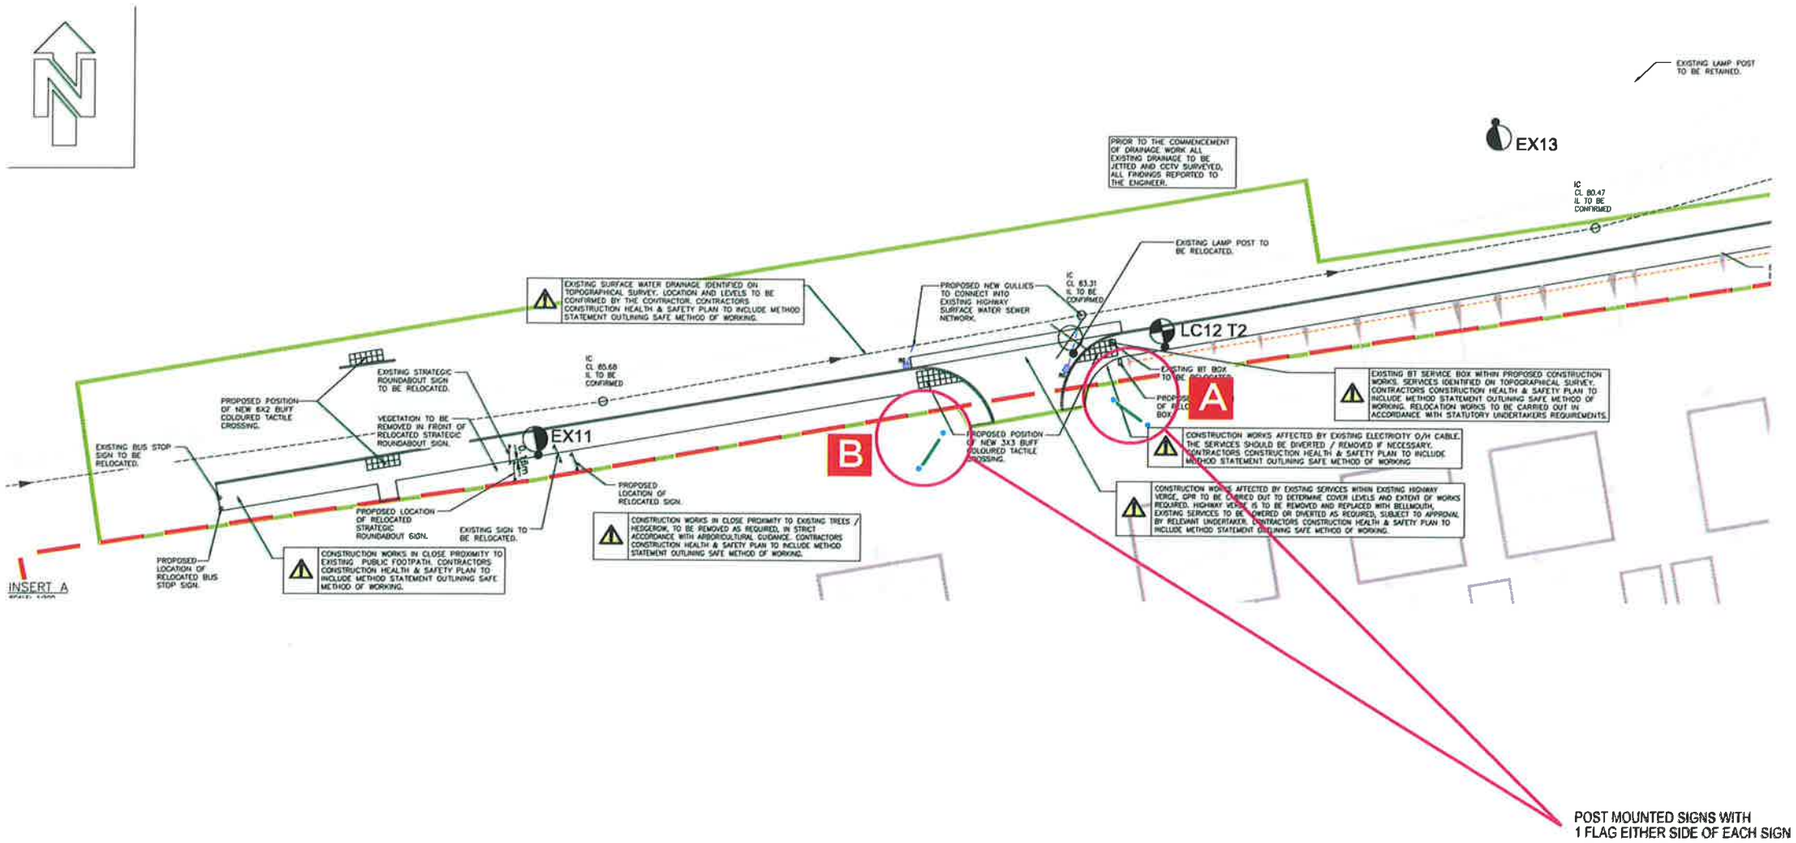

1:500

10m 0 10m 20m 30m 40m 50m

04857-02 ~ BEWLEY HOMES ~ ALEXANDRA GATE DATE: 26th October 2023 SCALE: AS SHOWN @ A3	REV 2 07.11.23 Signs moved away from hedge line AG - 16.10.23 - Updated site drawing and sign position	**SITE PLAN** DRAWING NO: 04857-02 DRAWN BY: LFH Page: 5	thinkbdw tm 4 Wyncolls Road, Colchester CO4 9HU