

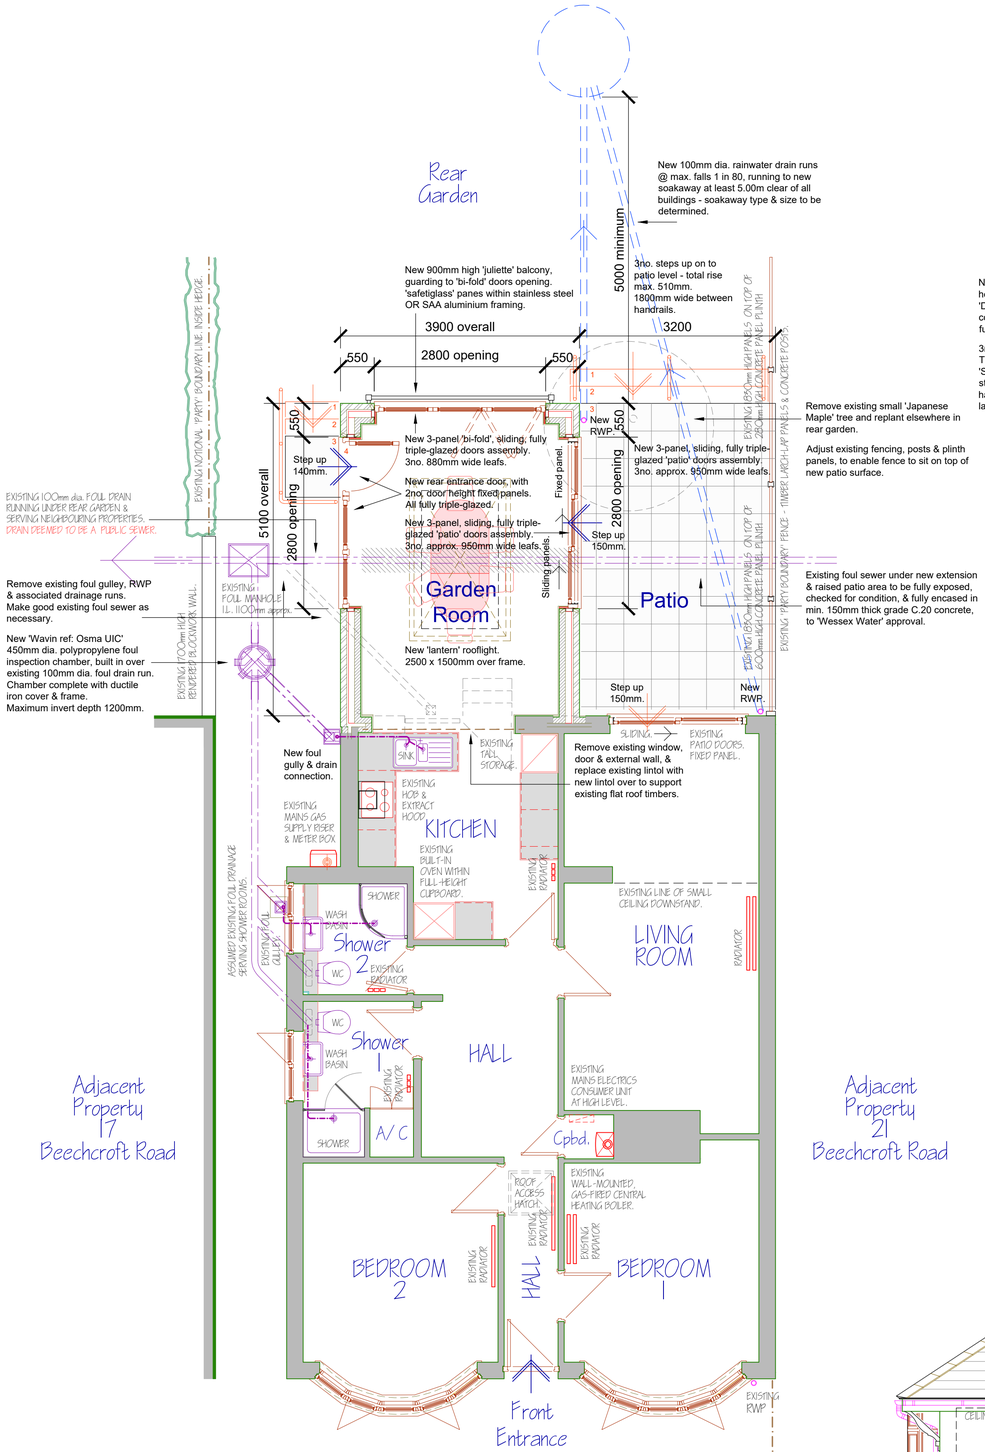



BUNGALOW FLOOR PLAN & PART SITE PLAN PROPOSED. 1:50.

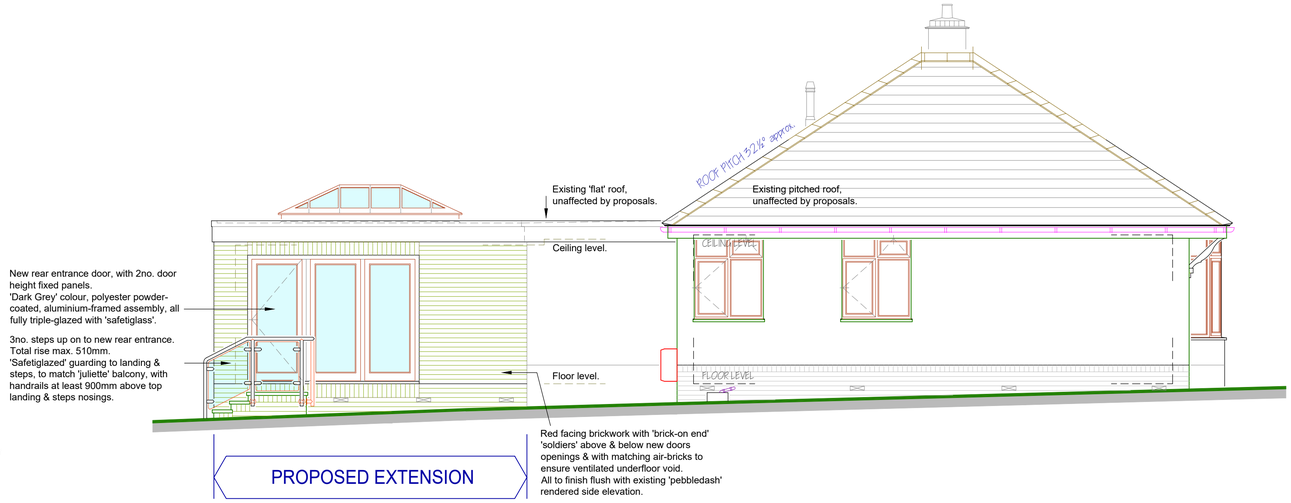

SIDE ELEVATION (south) PROPOSED. 1:50.

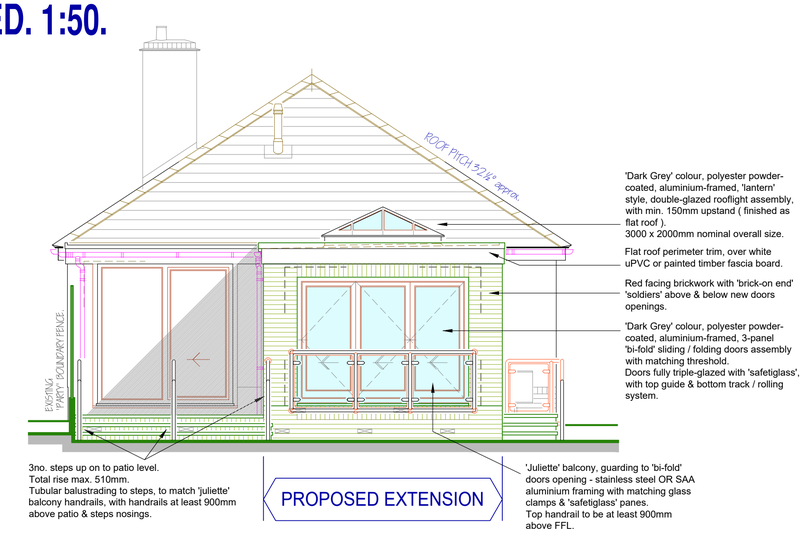

REAR ELEVATION (west) PROPOSED. 1:50.

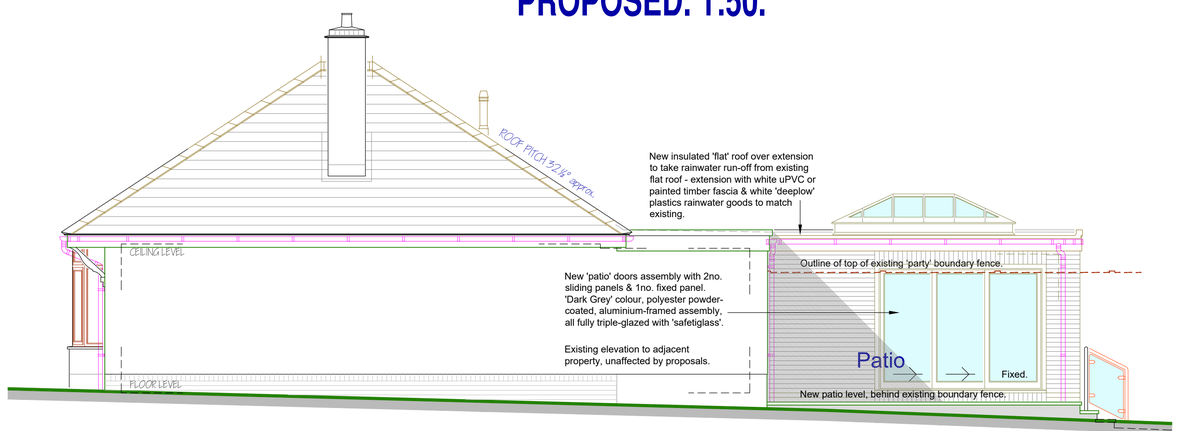

SIDE ELEVATION (north) PROPOSED. 1:50.

B 03 DEC 2023 PROPOSED 'PATIO' STEPS ALTERED.
A 10 NOV. 2023 PROPOSED ELEVATIONS ADDED. EXTENSION 'PATIO' DOORS & 'BI-FOLD' DOORS SWAPPED OVER. 'JULIETTE' BALCONY ADDED TO 'BI-FOLD' DOORS OPENING. AREA OF EXTERNAL STEPS & LANDING REDUCED.

REVISION/DATE:

Proposed Rear Extension,
19 Beechcroft Road,
Salisbury, Wiltshire
for
Mr. & Mrs. S. Cannell.

JOB TITLE:

PROPOSED
GA Floor Plan / Part Site & GA Elevations

DRAWING:

a.e. chubb ltd.
architectural services
106 Laverstock Road, Salisbury, Wiltshire. SP1 2SA
tel: 01722 323942
e-mail: tony.chubb@btinternet.com
company no. 4434685

DATE: OCT. 2023
SCALE: 1:50 @ A1
DRAWN: AEC
DRWG. NO: 519/02
REVISION: A B

THIS DRAWING IS COPYRIGHT & MUST NOT BE USED/REPRODUCED WITHOUT PERMISSION.
FIGURED DIMENSIONS TO BE USED ONLY. DO NOT SCALE.
SITE DIMENSIONS TO BE CHECKED/VERIFIED BEFORE WORK IS COMMENCED.