THIS DRAWING IS COPYRIGHT
Check all dimensions on site

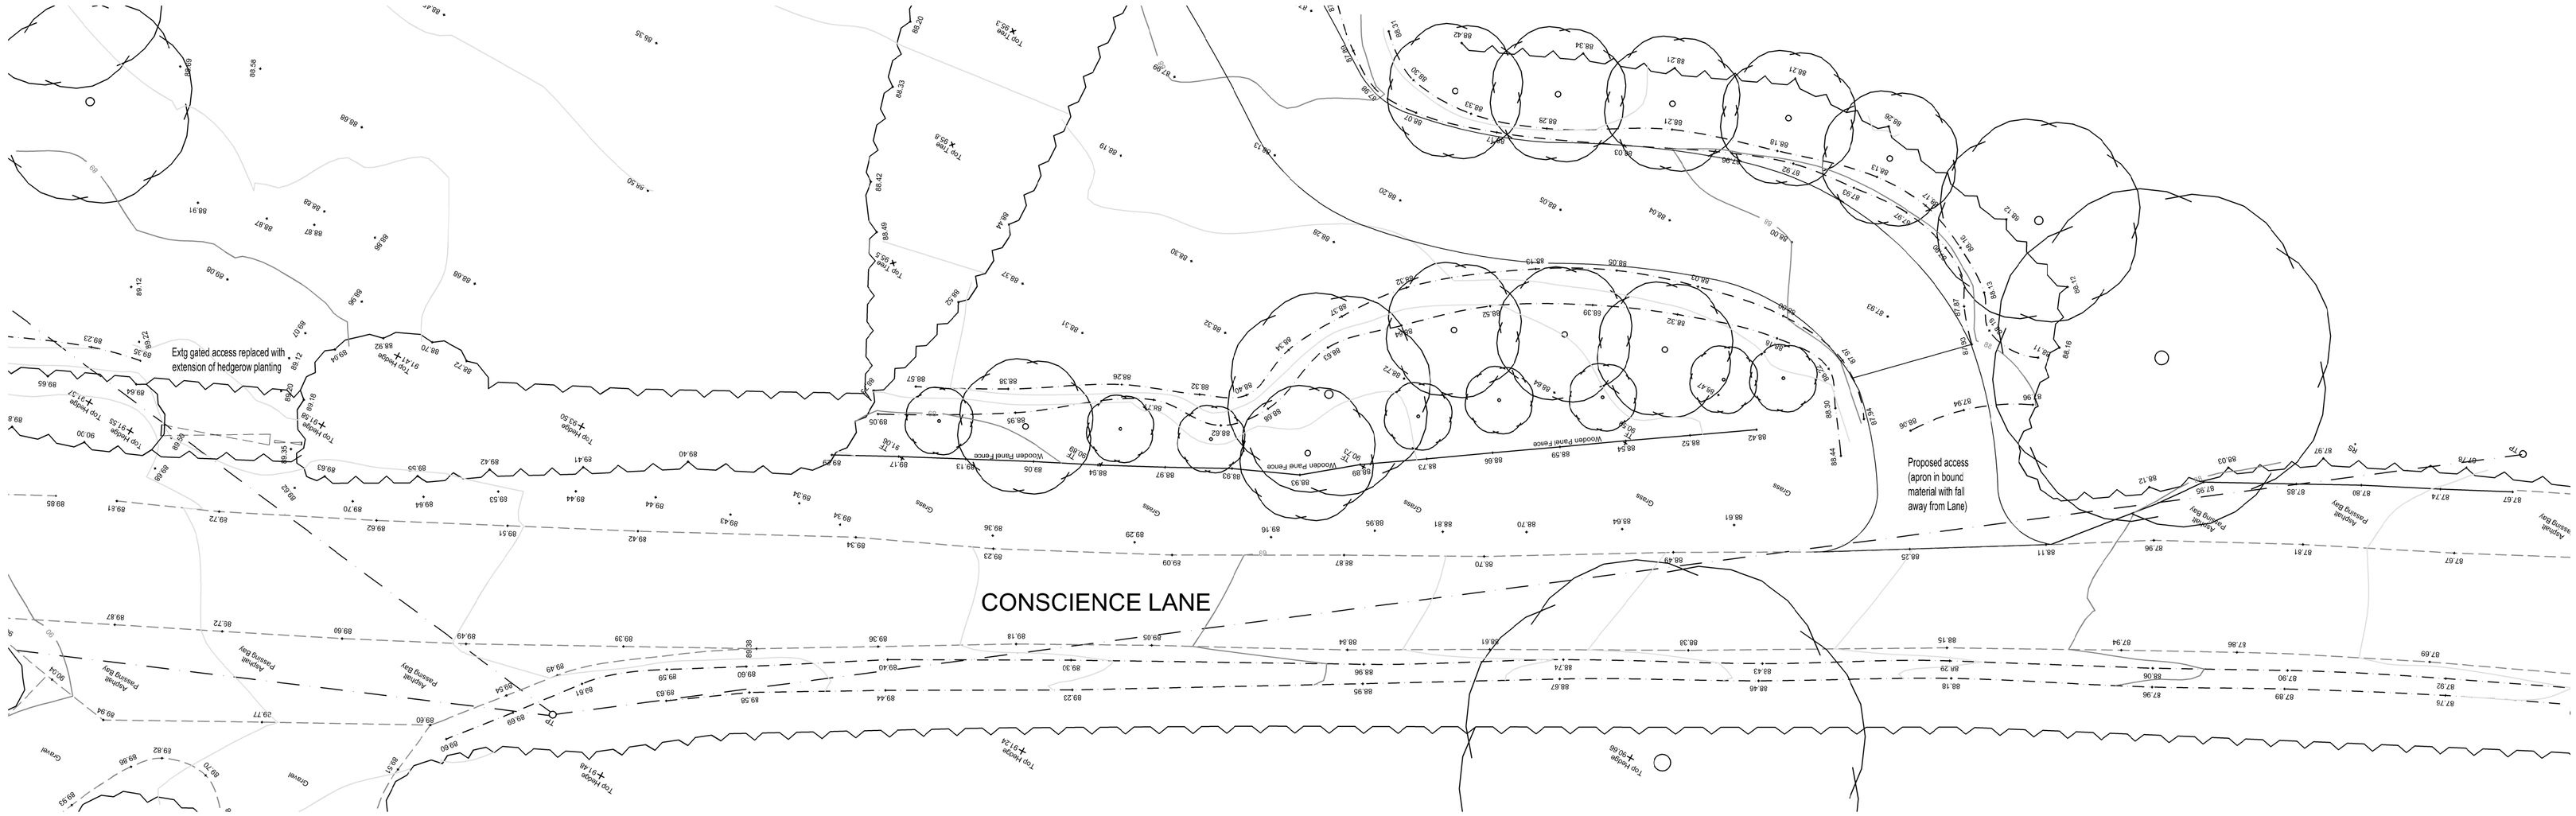

PLAN

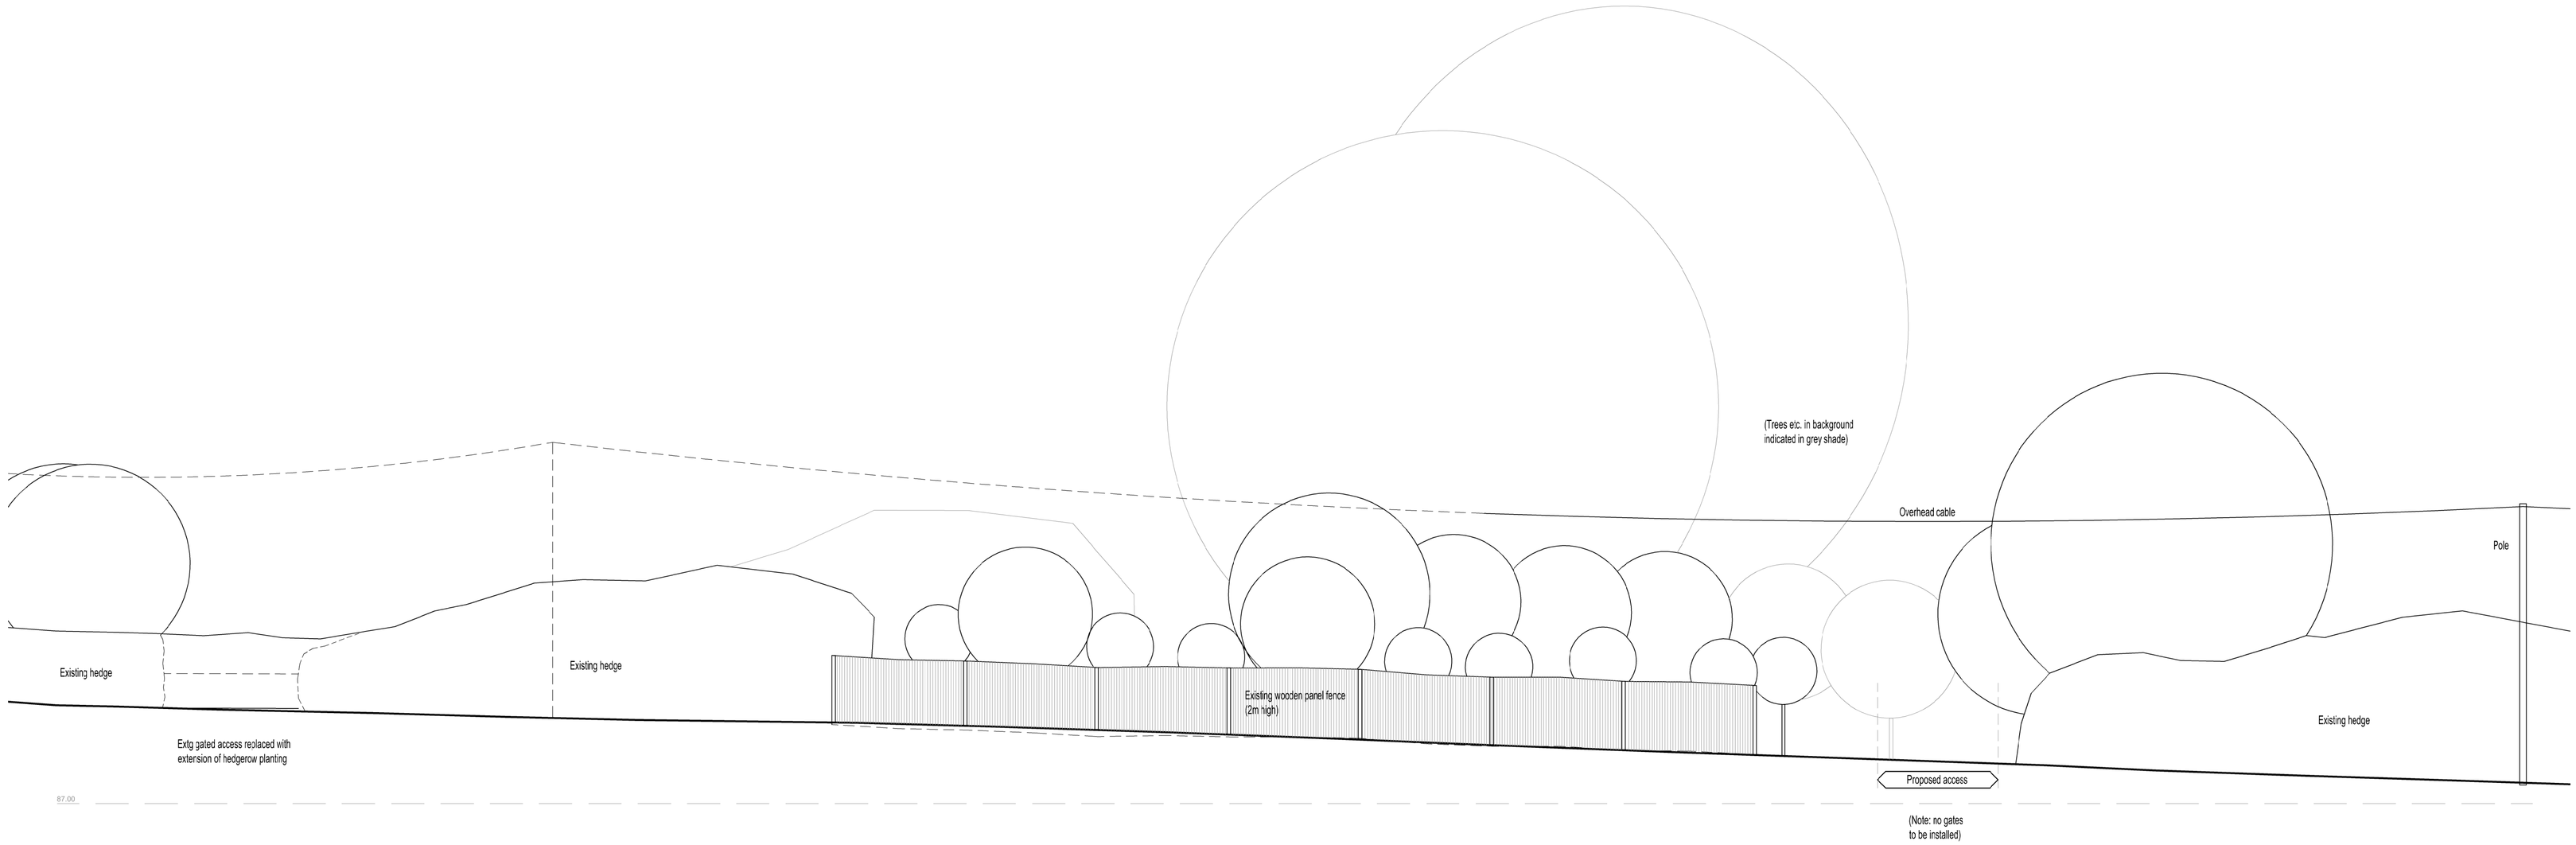

ELEVATION

0 1m 2m 3m 4m 5m 6m

Scale bar (1:100)

Rev.	Date		Init

CLIENT
Mr A. AXFORD

PROJECT
NEW DWELLING
CONSCIENCE LANE
ROWDEFIELD, SN10 2JD

DRAWING
PROPOSED ELEVATION TO NEW ACCESS

DRAWN:	Date:	Scale:
AWRH	DEC 2023	1:100 @ A1

Drawing number: **4107-06** Rev.

DOLMAN
ARCHITECTURAL DESIGNERS BUILDING SURVEYORS
COST CONSULTANTS CDM PRINCIPAL DESIGNERS
Sussex Hcuse
Bath Road
Devizes
Wiltshire SN10 2AF
Tel: 01380 729456
Web: www.dolmansurveyors.co.uk
Email: info@dolmansurveyors.co.uk