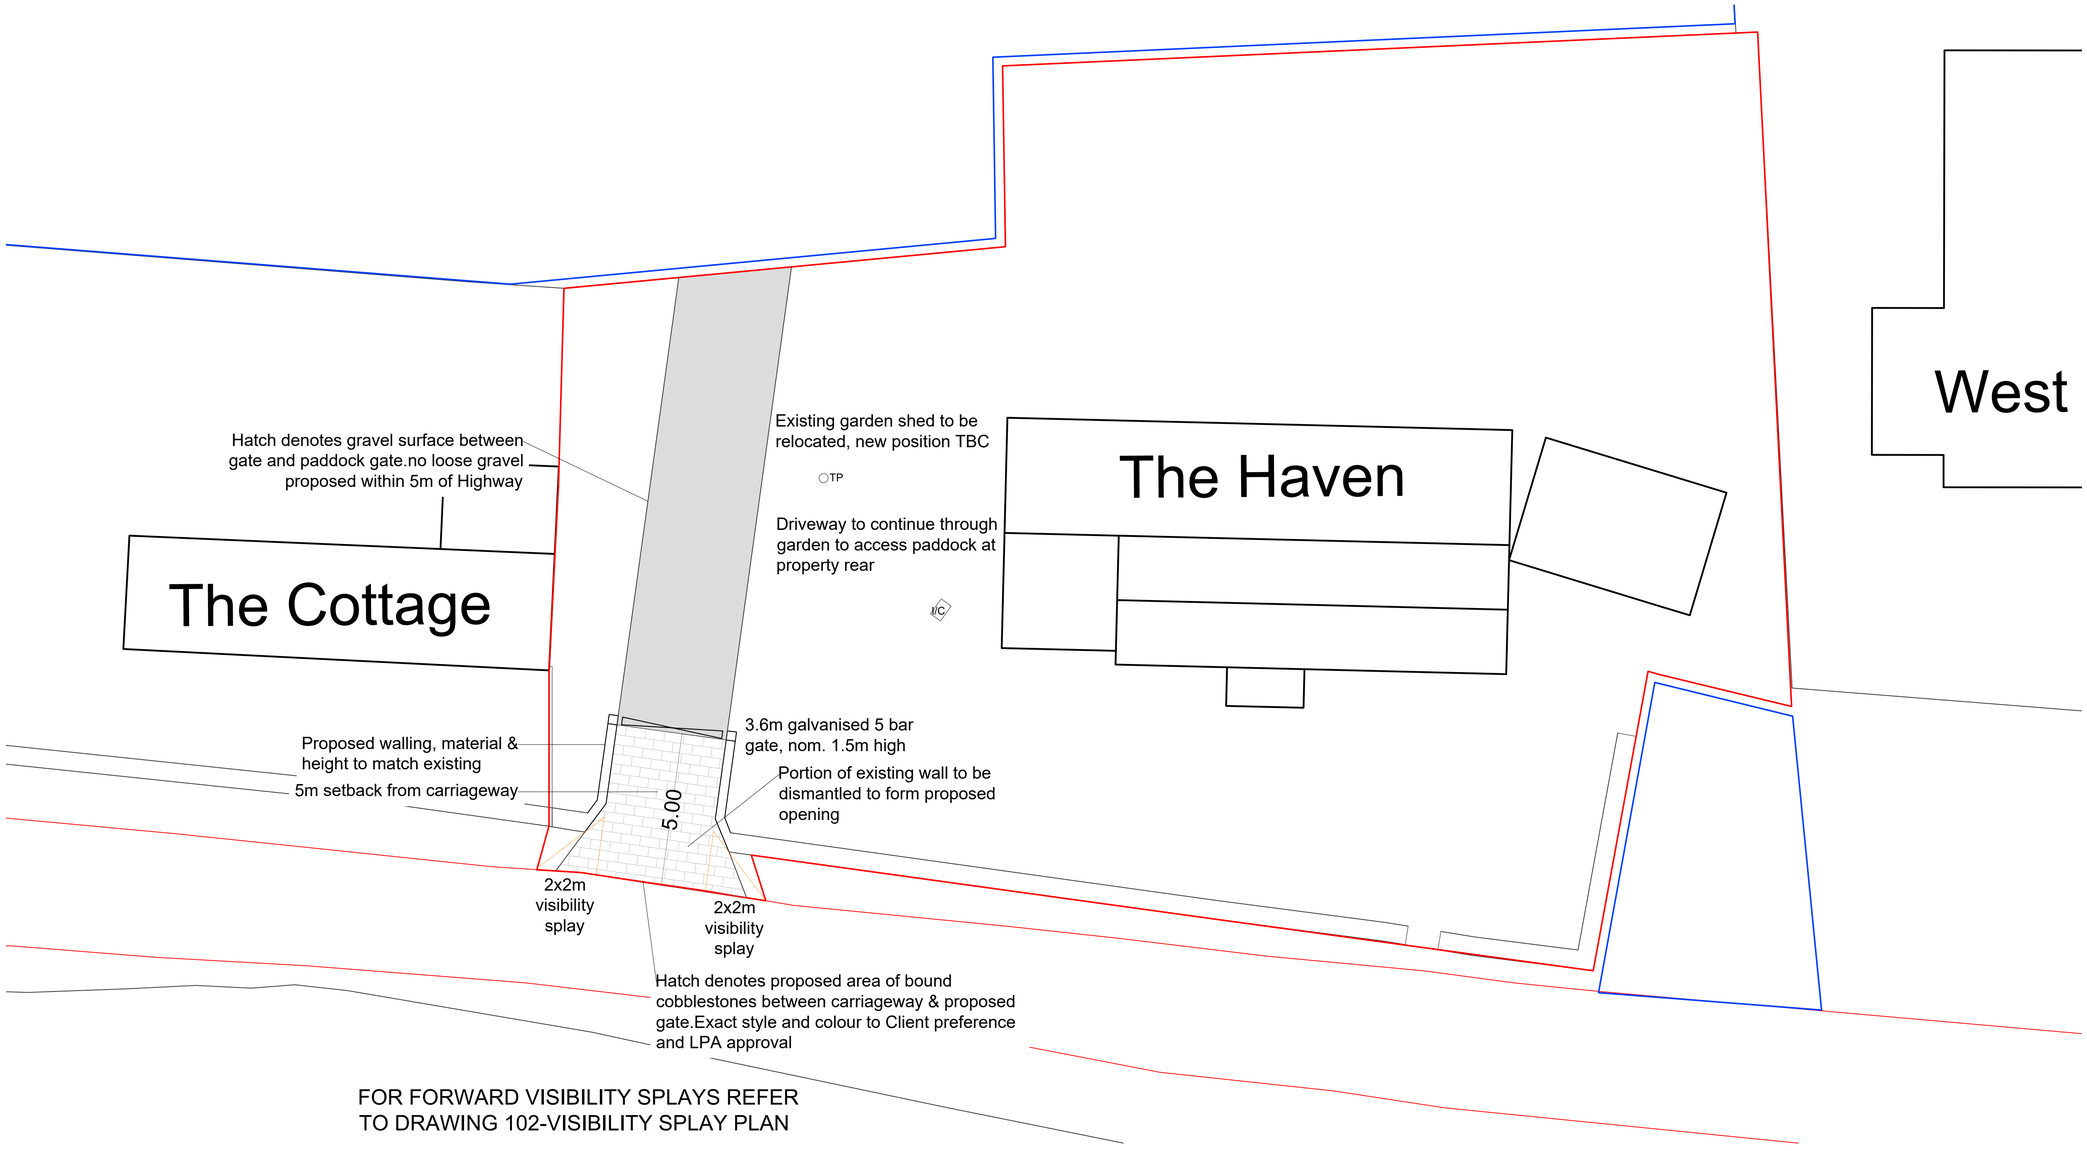

FOR FORWARD VISIBILITY SPLAYS REFER TO DRAWING 102-VISIBILITY SPLAY PLAN

NORTH

Block Plan
Scale 1:100

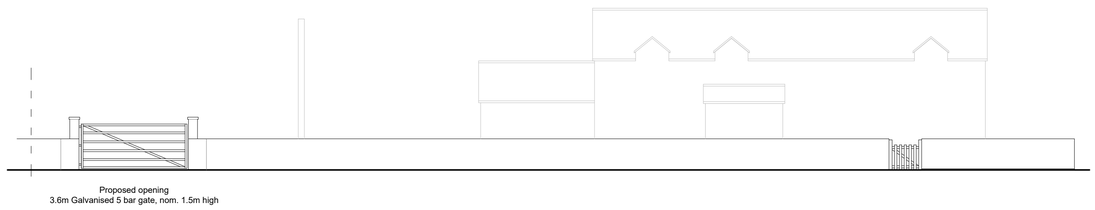

Proposed opening
3.6m Galvanised 5 bar gate, nom. 1.5m high

Road Side Elevation (South)
Scale 1:100

0 2 4 6 8 10m

1:100

NOTES:
1. Figured dimensions to be taken in preference to scaled dimensions.
2. Large scaled drawings to be taken in preference to small scale.
3. Critical dimensions to be taken from site.
4. If in doubt, the contractor must ask for clarification.
5. These drawings and designs are the copyright of James Slater & Co. and may not be reproduced or used without permission.

D	12/12/23	AI	updated to LPA comment
C	06/12/23	AI	Added dims
B	08/11/23	AI	Updated driveway path
A	07/11/23	AI	Omitted parking, updated driveway
Rev.ID	Rev.date	Rev.by	Comment

CLIENT:
Andrea Bell

TITLE:
Proposed
Block Plan & Street Elevation

STAGE:
Feasibility & Proposals

SITE:
The Haven
Tanners Bridge
Garsdon
MALMESBURY
SN16 9NT

JAMES SLATER & CO
SURVEYING & ARCHITECTURE
19 Dyer Street
Cirencester
Gloucestershire
GL7 2PP
Tel: 01285 650686
Fax: 01285 644212
RICS
www.jamesslater.co.uk

SCALES:
1:100 @ A1

DATE:	DRAWN:	CHECKED:
October 2023	AI	*

DRAWING NUMBER:
23-007A-101

REV:
D