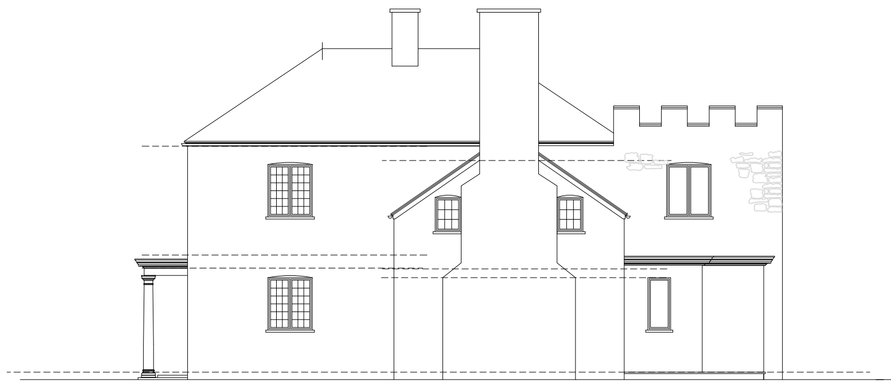

EAST ELEVATION

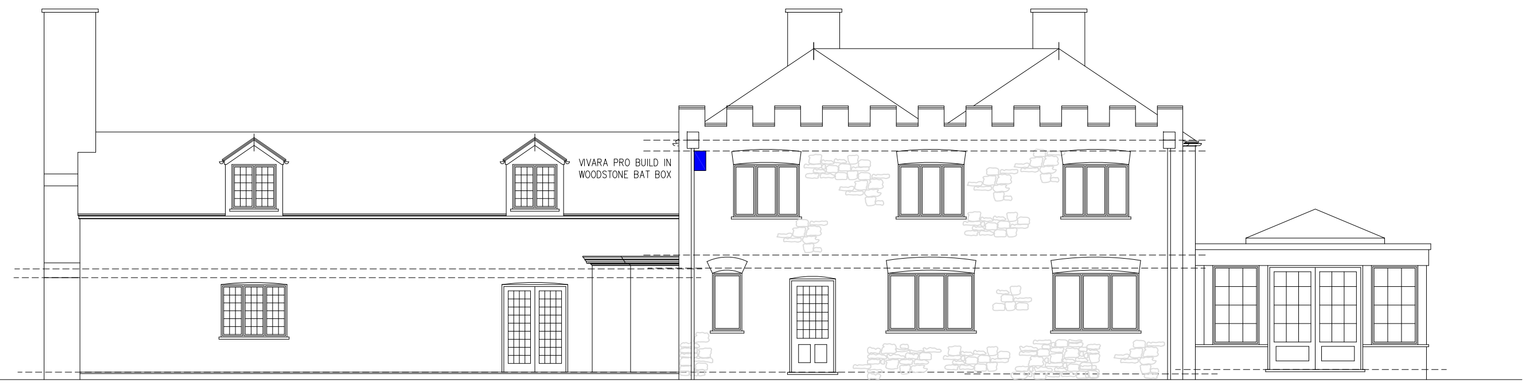

NORTH ELEVATION

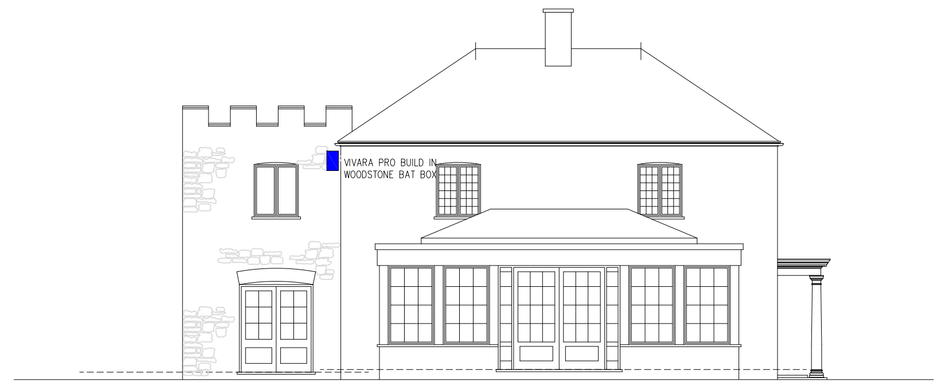

WEST ELEVATION

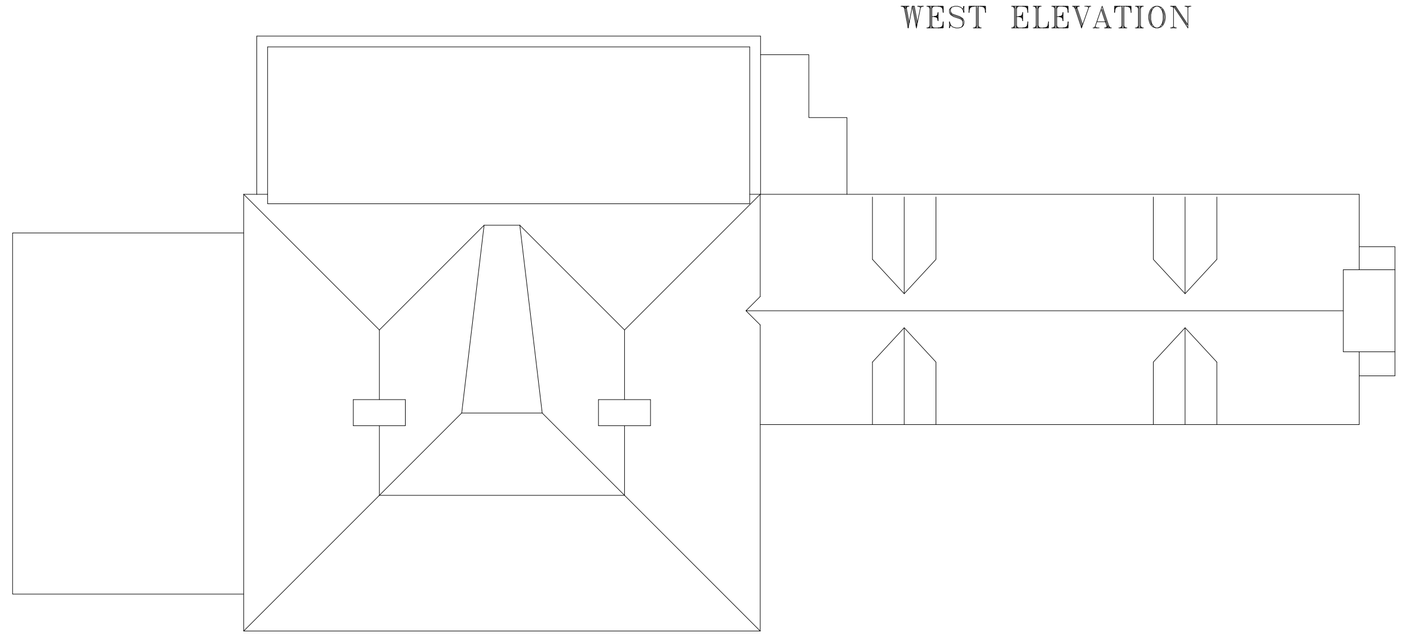

ROOF PLAN 1:200

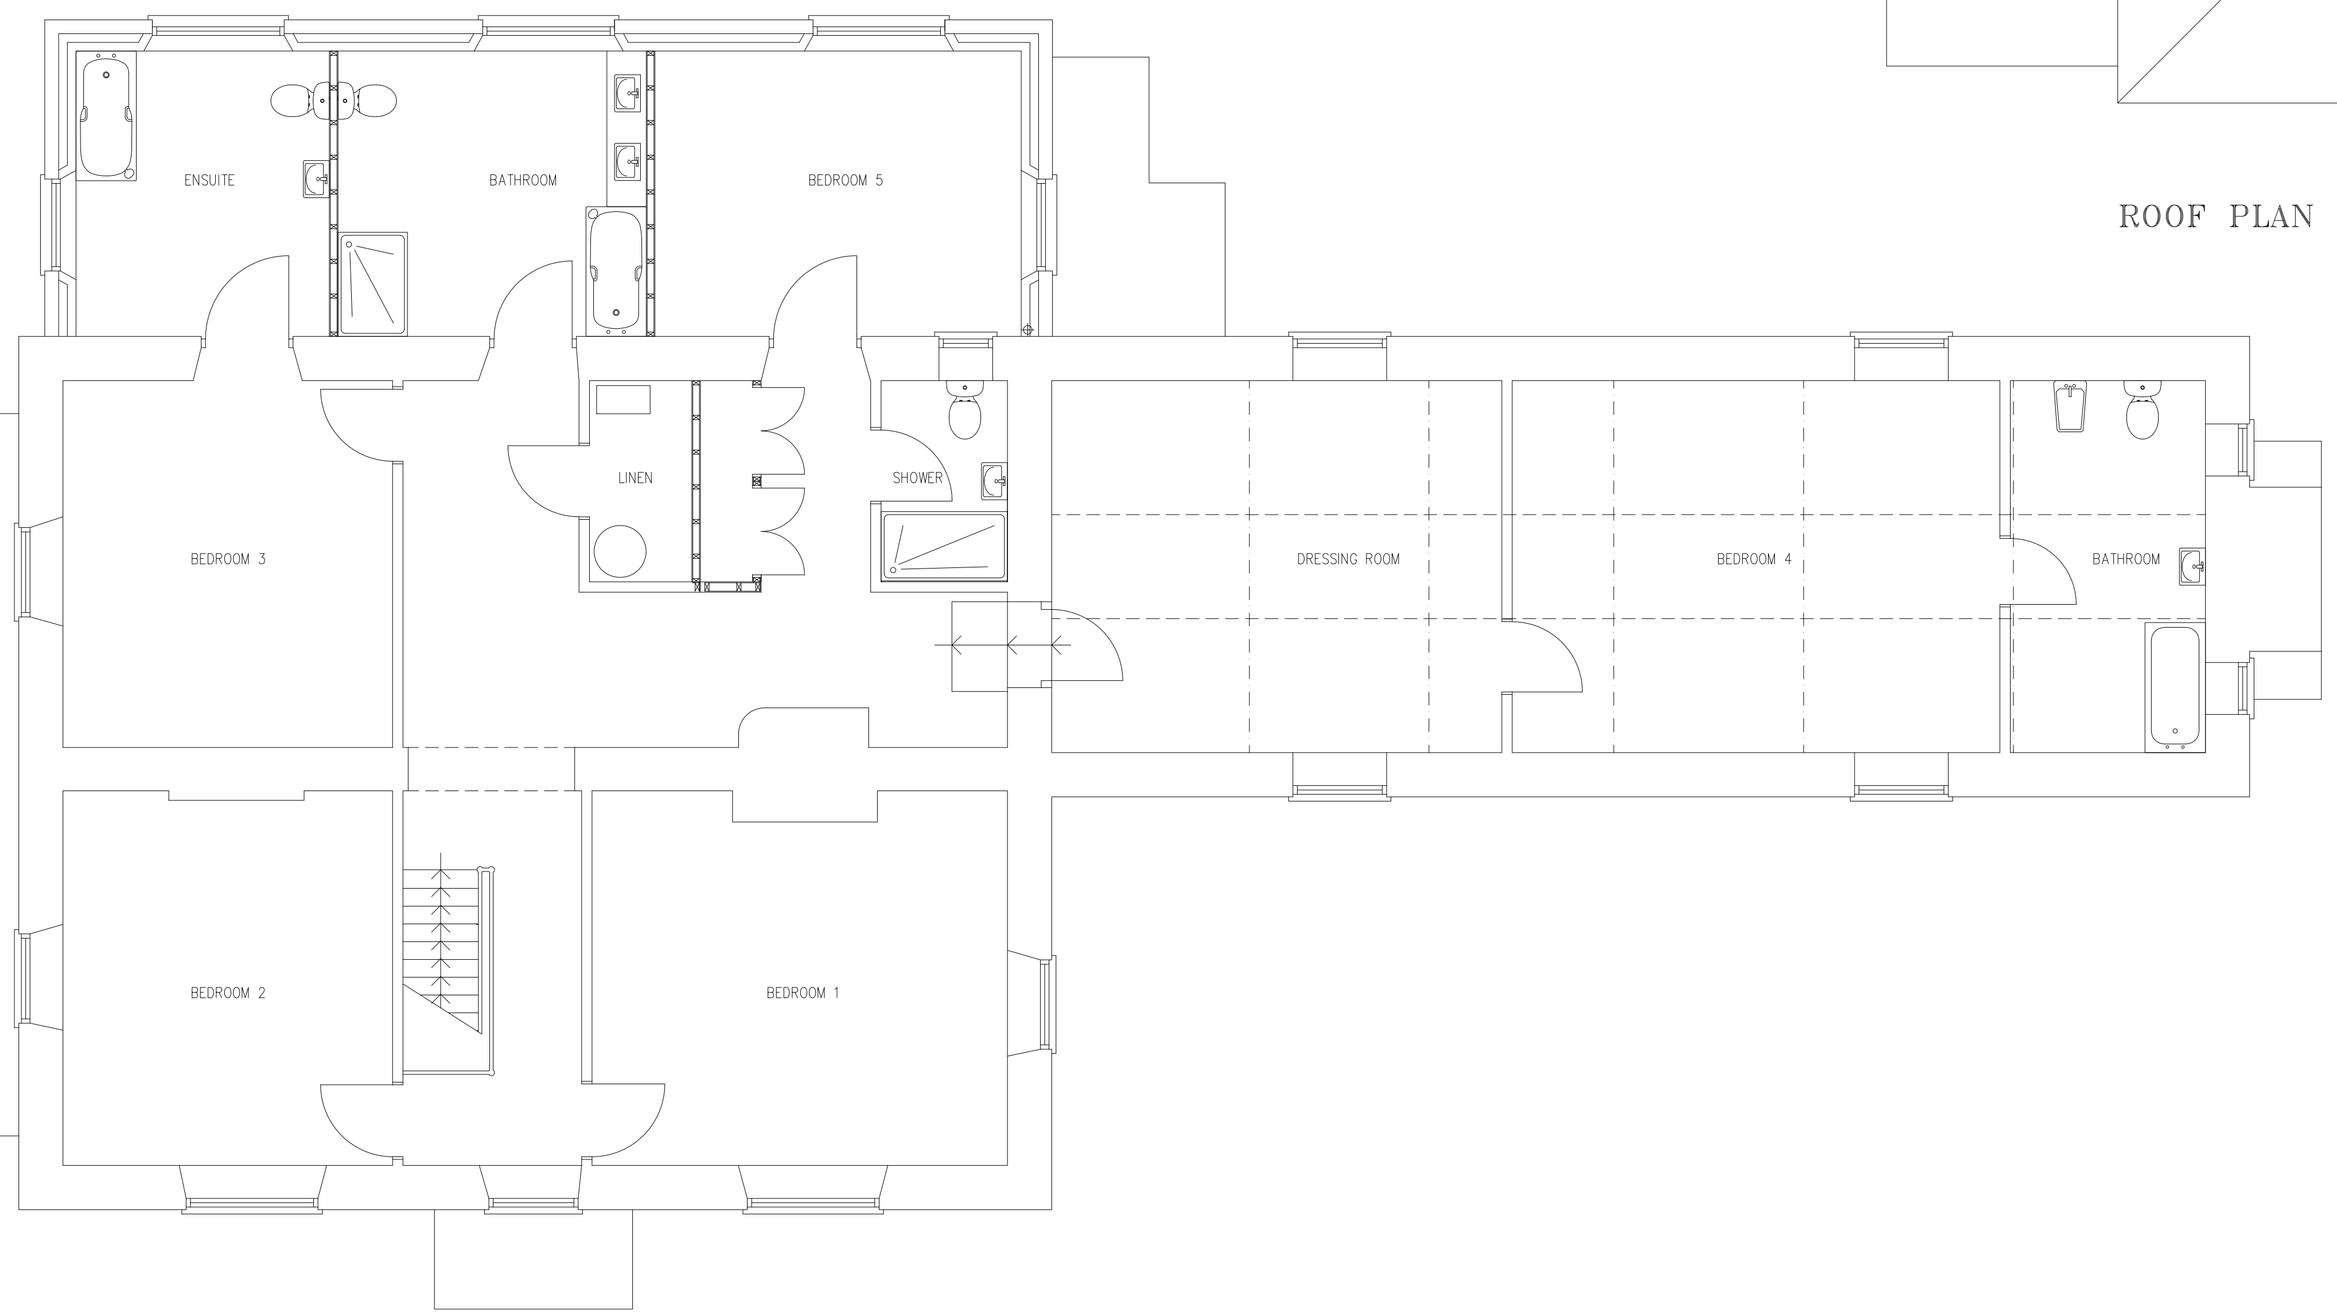

FIRST FLOOR PLAN 1:100

SCHEME
WHITEHILL HOUSE, WHITEHILL LANE
MERE, WILTSHIRE, BA12 6JU
FOR MR & MRS C IRWIN

2457/15A 1:50@A1