


HW
25/9/23

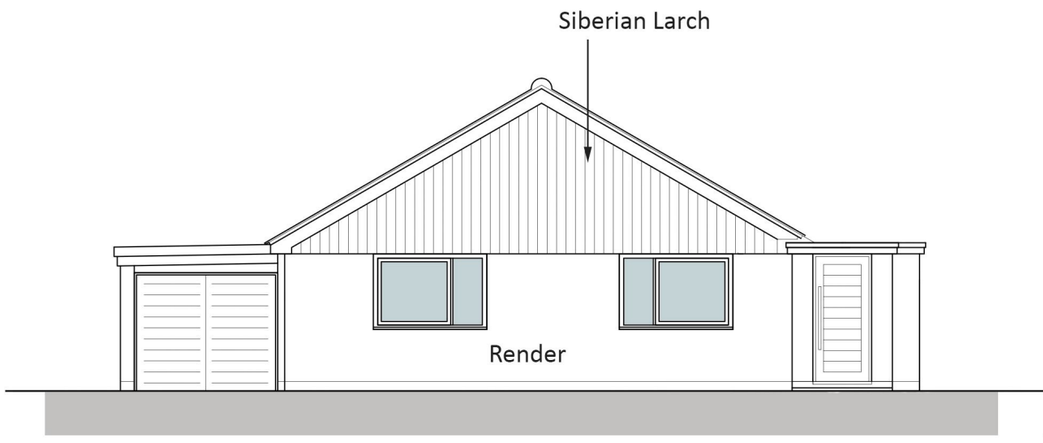


EAST ELEVATION

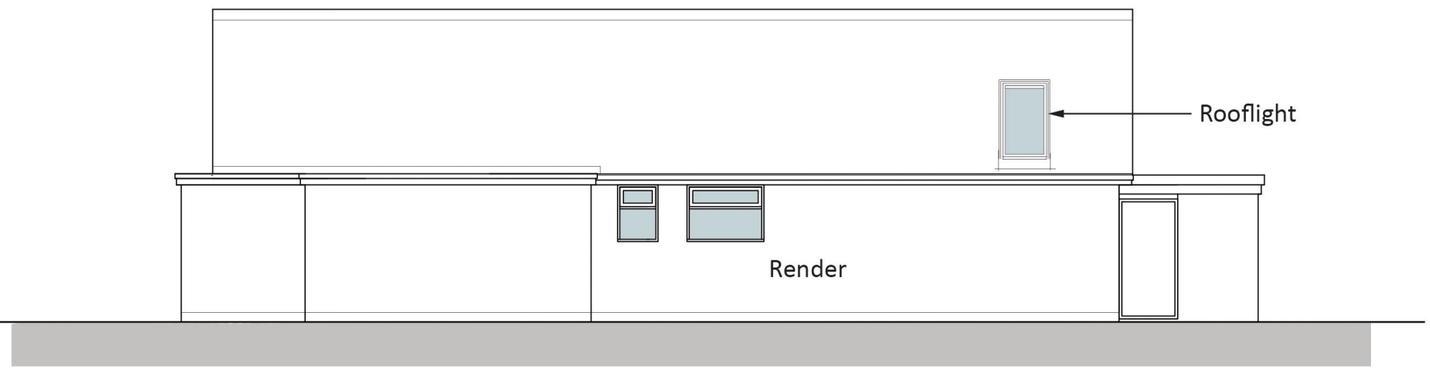

NORTH ELEVATION

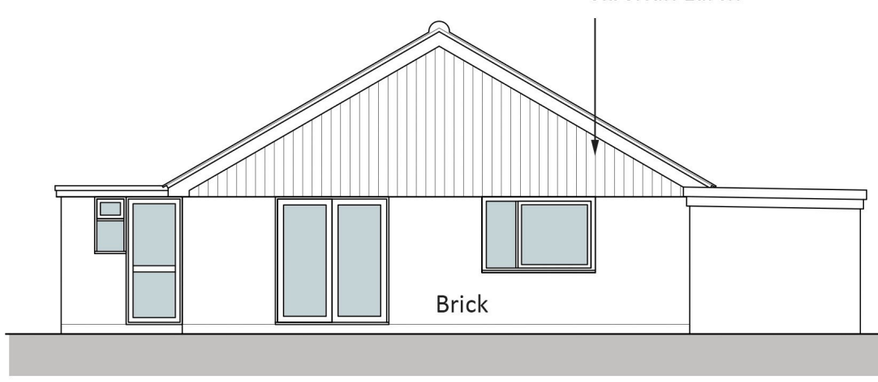

WEST ELEVATION

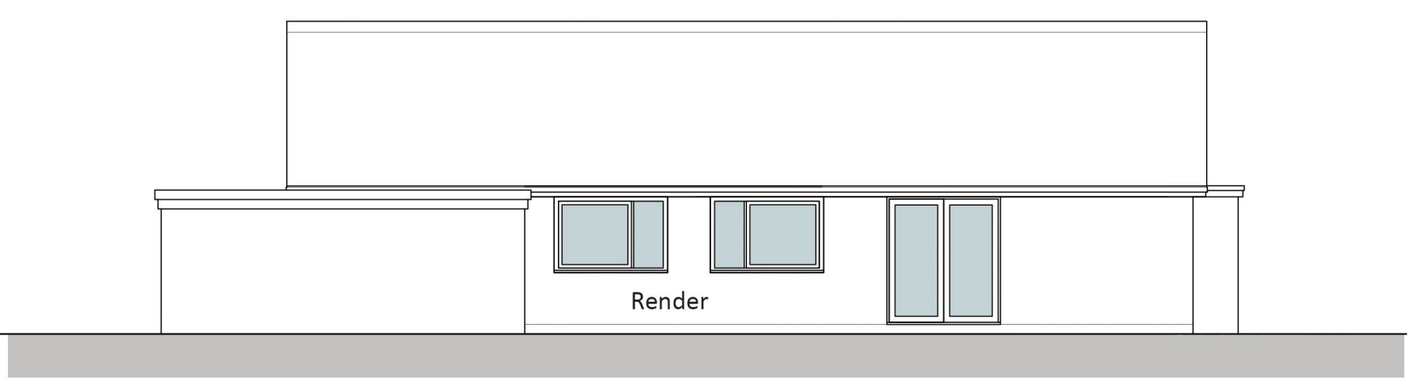

SOUTH ELEVATION

PROJECT

6 Walnut Close, Urchfont. SN10 4RU

REVISION DATE AMENDMENTS
- - -

0 1 2 3 4 5m

SCALE BAR - 1:100

Proposed elevations

1:100 @ A3

MATHEWSON WATERS ARCHITECTS
The Old Surgery
Crowle Road . Lambourn . RG17 8NR
Berkshire
enquiries@mw-architects.co.uk
www.mw-architects.co.uk
01488 73131
Devizes Studio: 01380 721994
Wiltshire Studio: 07540 726562
RIBA Chartered Practice

© MATHEWSON WATERS ARCHITECTS LLP

P4407-05-A

ALL FIGURED DIMENSIONS ARE TO BE TAKEN IN PREFERENCE TO SCALED DIMENSIONS AND ANY INACCURACIES ARE TO BE REPORTED TO THE ARCHITECT. DIMENSIONS TO BE CHECKED ON SITE BEFORE ANY WORK IS PUT IN HAND OR PREFABRICATED. COPYRIGHT OF THIS DRAWING IS RETAINED BY THE ARCHITECT AND IT MUST NOT BE REPRODUCED WITHOUT THEIR WRITTEN CONSENT.