
SITE PLAN - PROPOSED

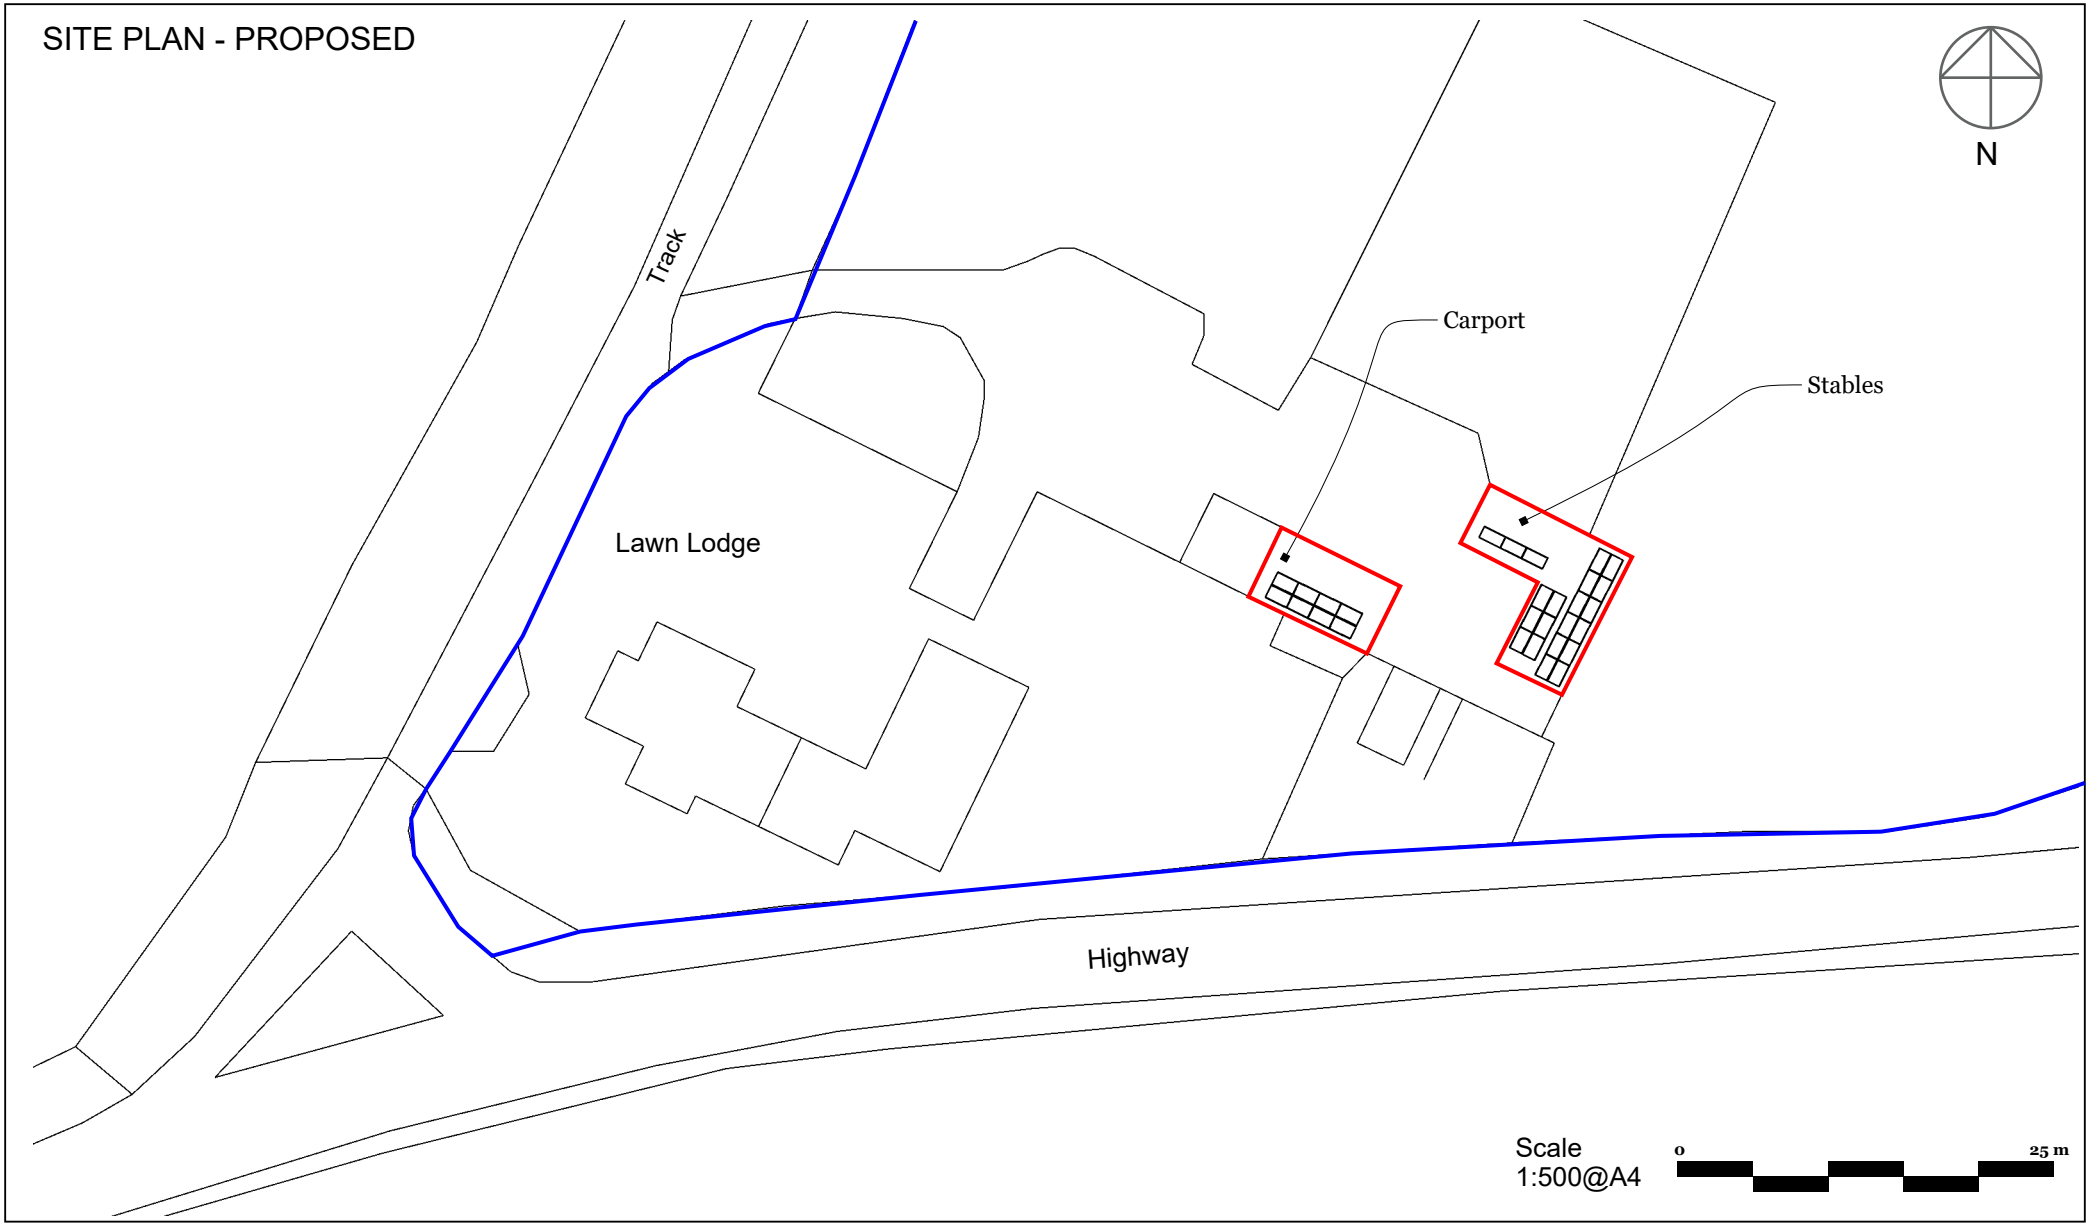

Wessex ECOEnergy

Install 29 Panel Roof Mounted Solar Array on Detached Carport and Stables

Lawn Lodge, Fonthill Gifford, Salisbury, SP3 6SF

Drawing no. WE/LL/01G

	MM/DD/YY	REMARKS
1	11/12/23	...
2	__/__/__	...
3	__/__/__	...
4	__/__/__	...
5	__/__/__	...

01

G