
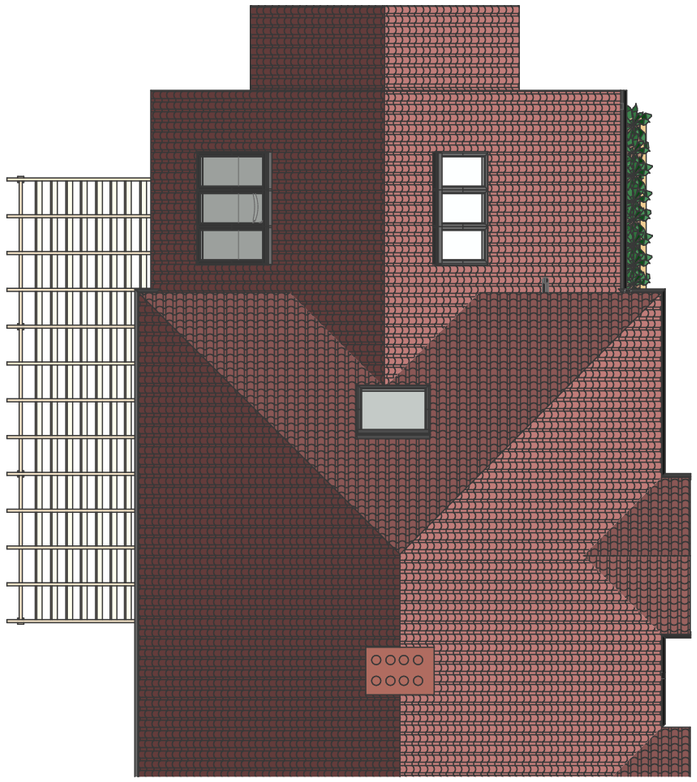


2 Proposed Roof Plan 1:100

0 1 2 3 4 5

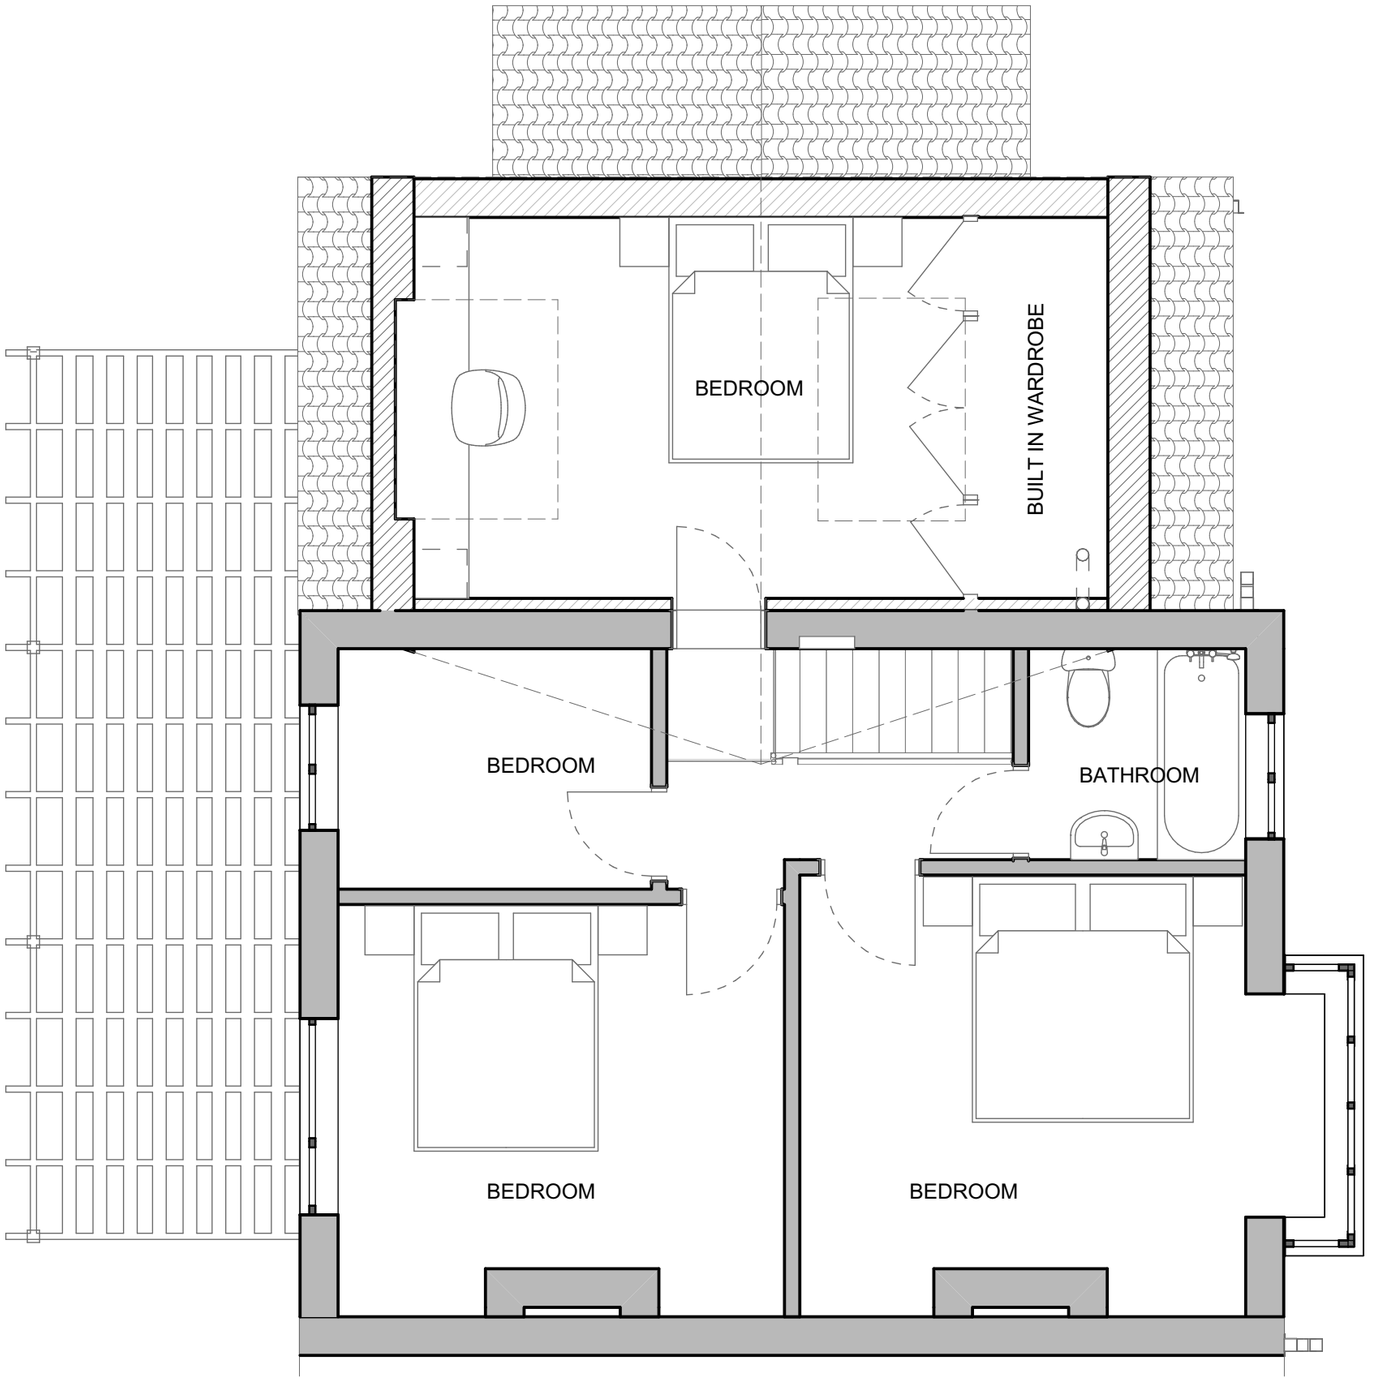

1 Proposed First Floor 1:50

0 1 2 3 4 5

N

NOTE: DO NOTE SCALE REFER TO FIGURED DIMENSIONS ONLY.
ANY DISCREPANCIES TO BE BROUGHT TO THE ATTENTION OF THE AUTHOR.
THIS DRWAING IS THE COPYRIGHT OF PAAD.

RevID	Issue Date	Layout Comment	Modified By Initials	Checked By Initials

36 Bradley Road
Remodel & Extension
Proposed First and Roof Plan
date 12/12/2023 scale 1:50, 1:100@A3 drawn LT checked NK status PLANNING

PAAD ARCHITECTS LTD
16 Stony Street, Frome
Somerset, BA11 1BU
T: 01373 455500
E: office@pa-ad.co.uk
W: pa-ad.co.uk

2009
AP.11
#

©