

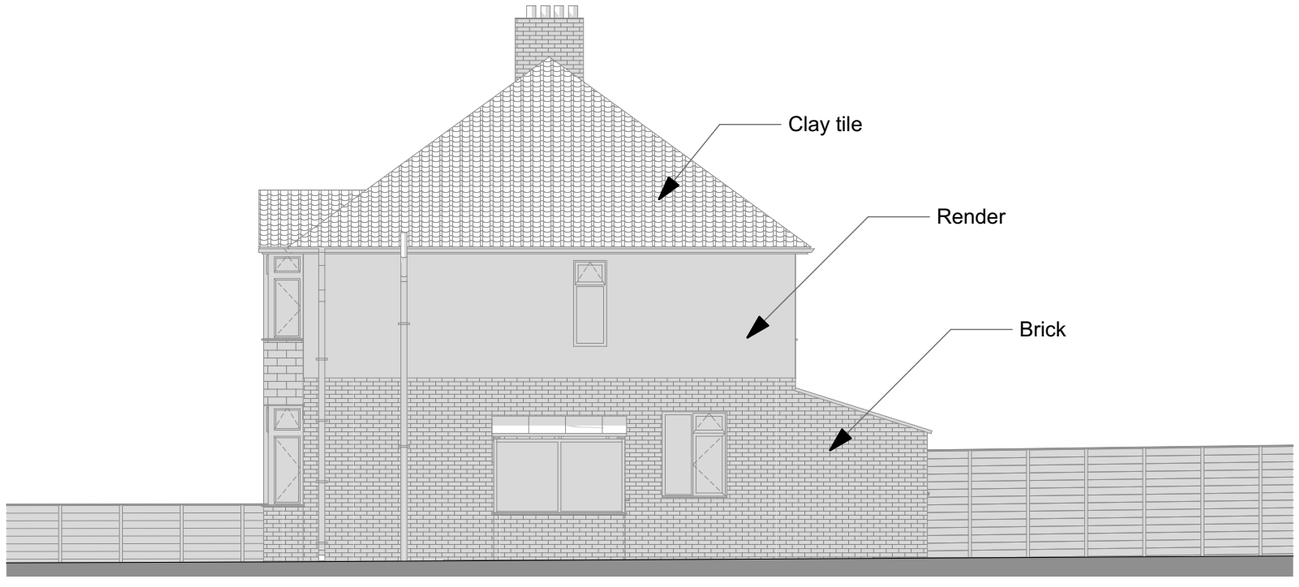



North Elevation 1:100

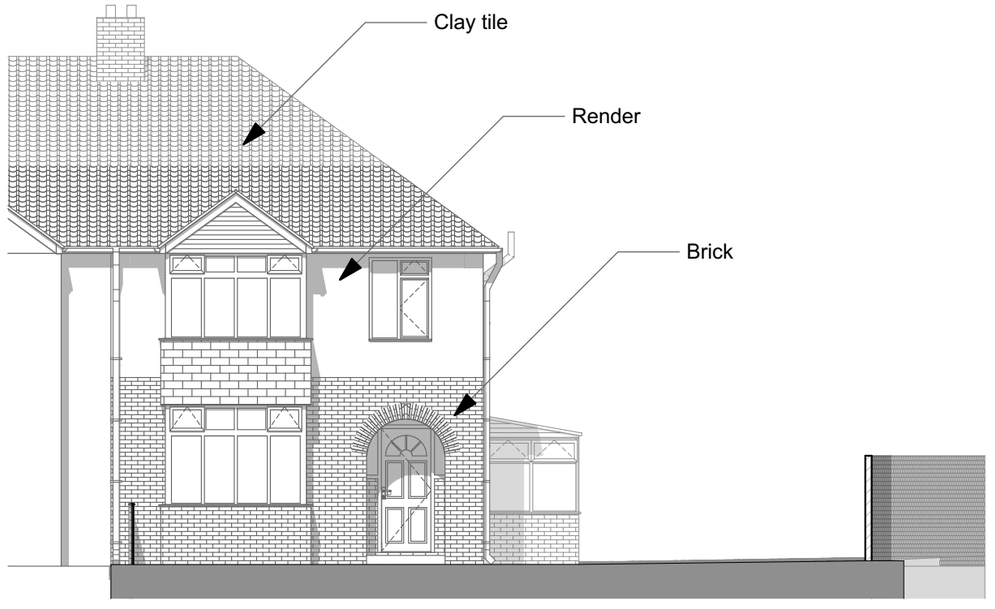

East Elevation 1:100

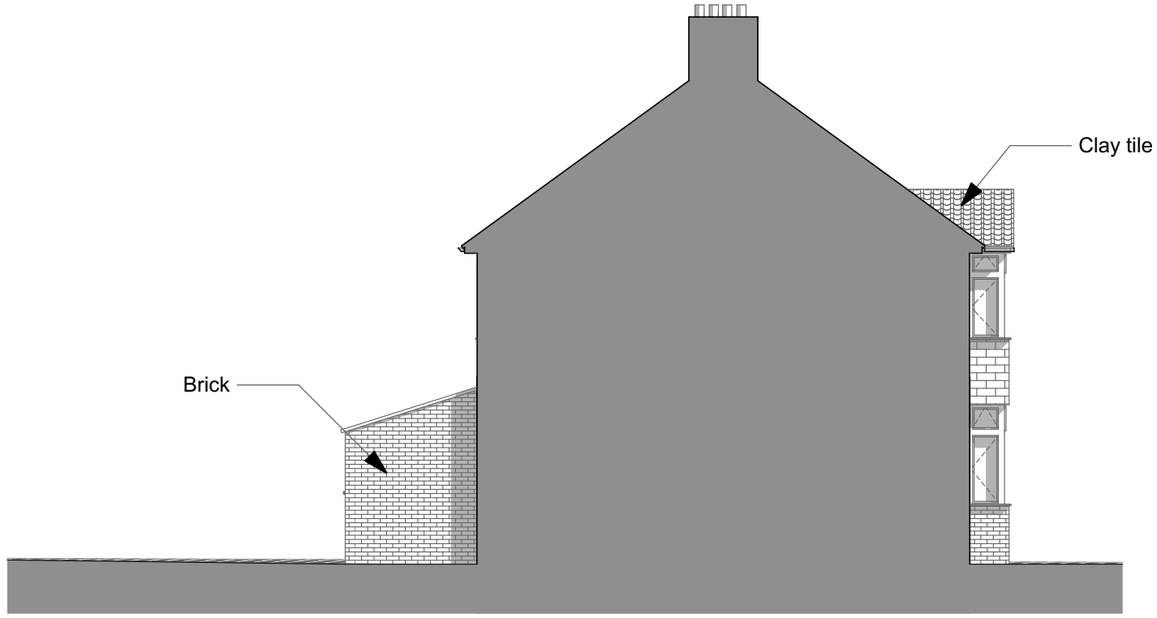

South Elevation 1:100

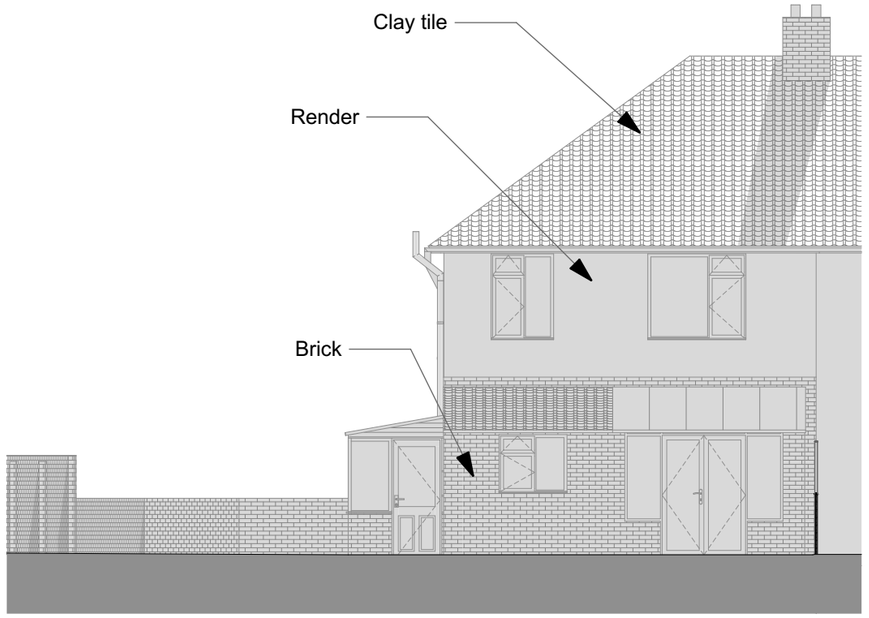

West Elevation 1:100

Materials

Walls - render
- brick

Roof - clay tile

Fenestration - upvc

N

0 1 2 3 4 5

NOTE: DO NOTE SCALE REFER TO FIGURED DIMENSIONS ONLY.
ANY DISCREPANCIES TO BE BROUGHT TO THE ATTENTION OF THE AUTHOR.
THIS DRWAING IS THE COPYRIGHT OF PAAD.

RevID	Issue Date	Layout Comment	Modified By Initials	Checked By Initials

36 Bradley Road
Remodel & Extension
Existing Elevations

date Jan 2021 scale 1:100@A3 drawn NK checked TP status Survey

PAAD ARCHITECTS LTD
16 Stony Street, Frome
Somerset, BA11 1BU
T: 01373 455500
E: office@pa-ad.co.uk
W: pa-ad.co.uk

2009
S.04
#

©