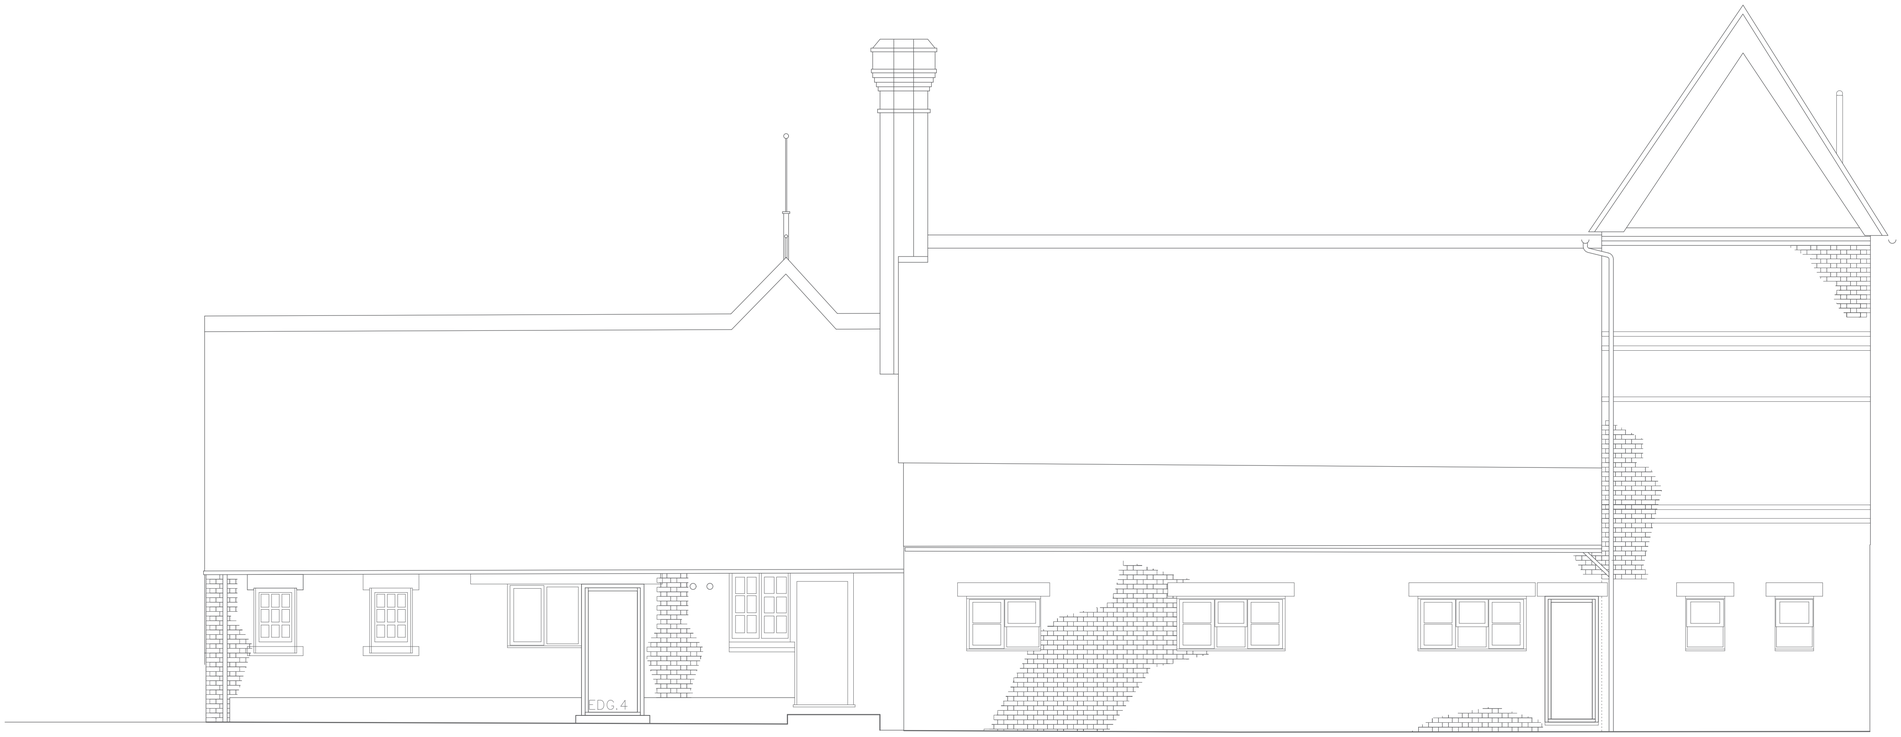

0M 1M 2M 3M
SCALE 1:50

EXISTING NORTH E L E V A T I O N

General Notes

No.	Revision/Issue	Date

MARLBOROUGH COLLEGE
Estates Department
Barton Farm
College Fields
Marlborough
Wiltshire SN8 1PA Tel:– 01672892200

Project Name and Address

MARLBOROUGH COLLEGE
CRICKET PAVILION
PROPOSED
EXTERNAL STAIR CASE

Project	Sheet
EXTERNAL STAIR CASE	MC/CP/ENE/01
Date: 11/12/23	
Scale: 1:50	