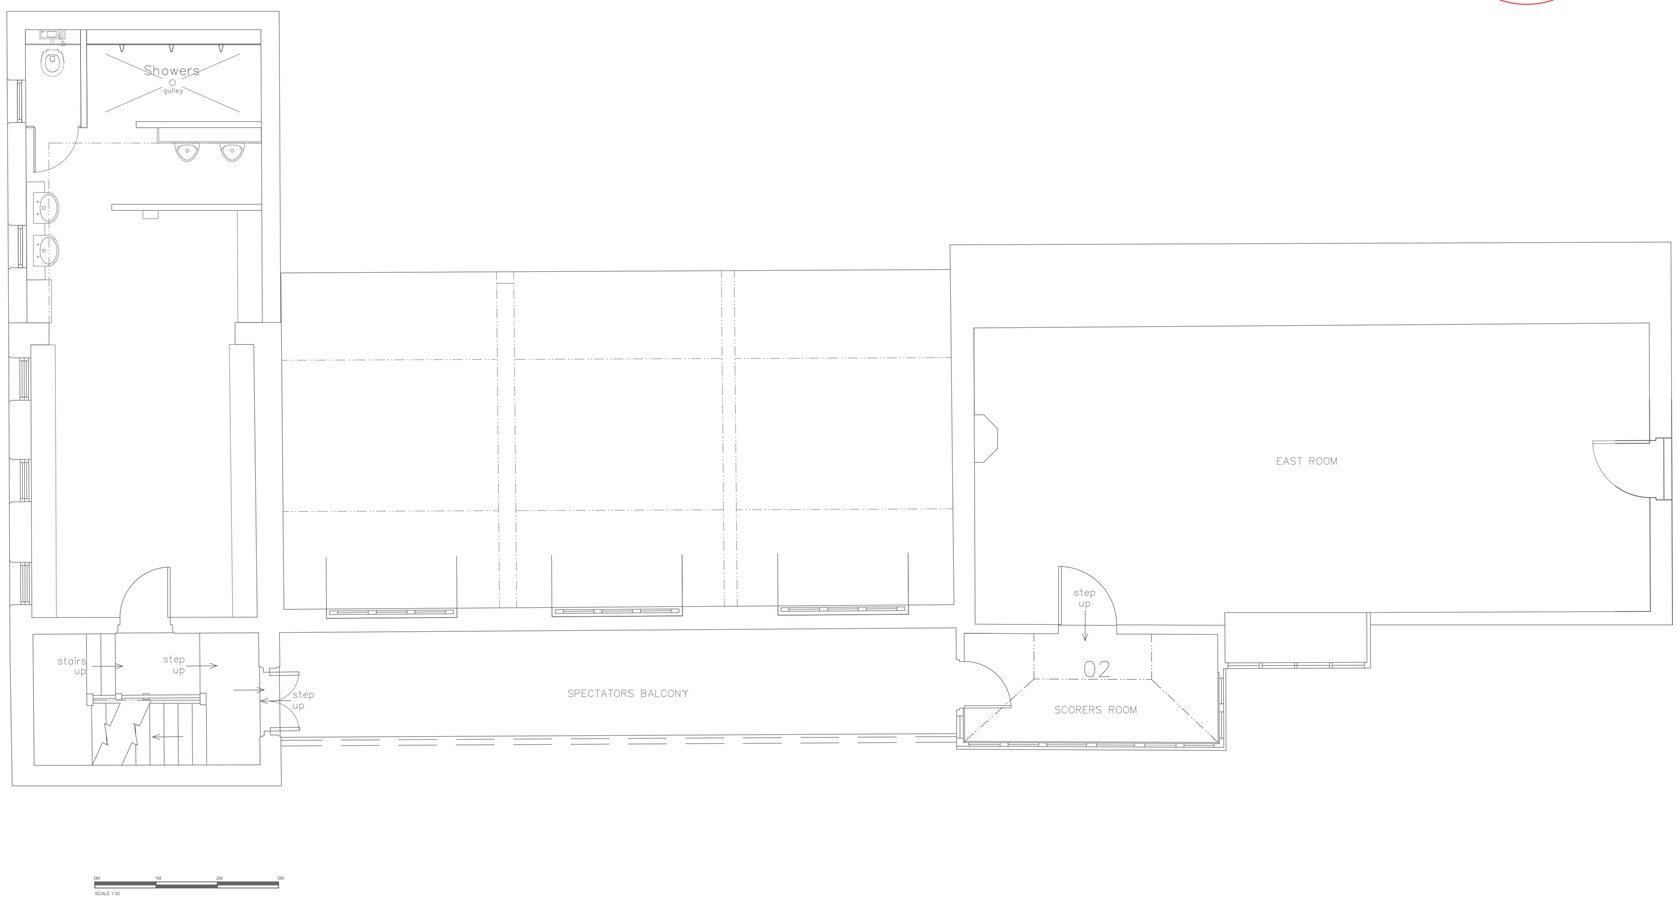

EXISTING FLOOR PLAN

General Notes

No.	Revision/Issue	Date

MARLBOROUGH COLLEGE
Estates Department
Barton Farm
College Fields
Marlborough
Wiltshire SN8 1PA Tel:- 01672892200

Project Name and Address

MARLBOROUGH COLLEGE
CRICKET PAVILION
PROPOSED
EXTERNAL STAIR CASE

Project	Sheet
EXTERNAL STAIR CASE	MC/CP/EFP/01
Date: 11/12/23	
Scale: 1:50	