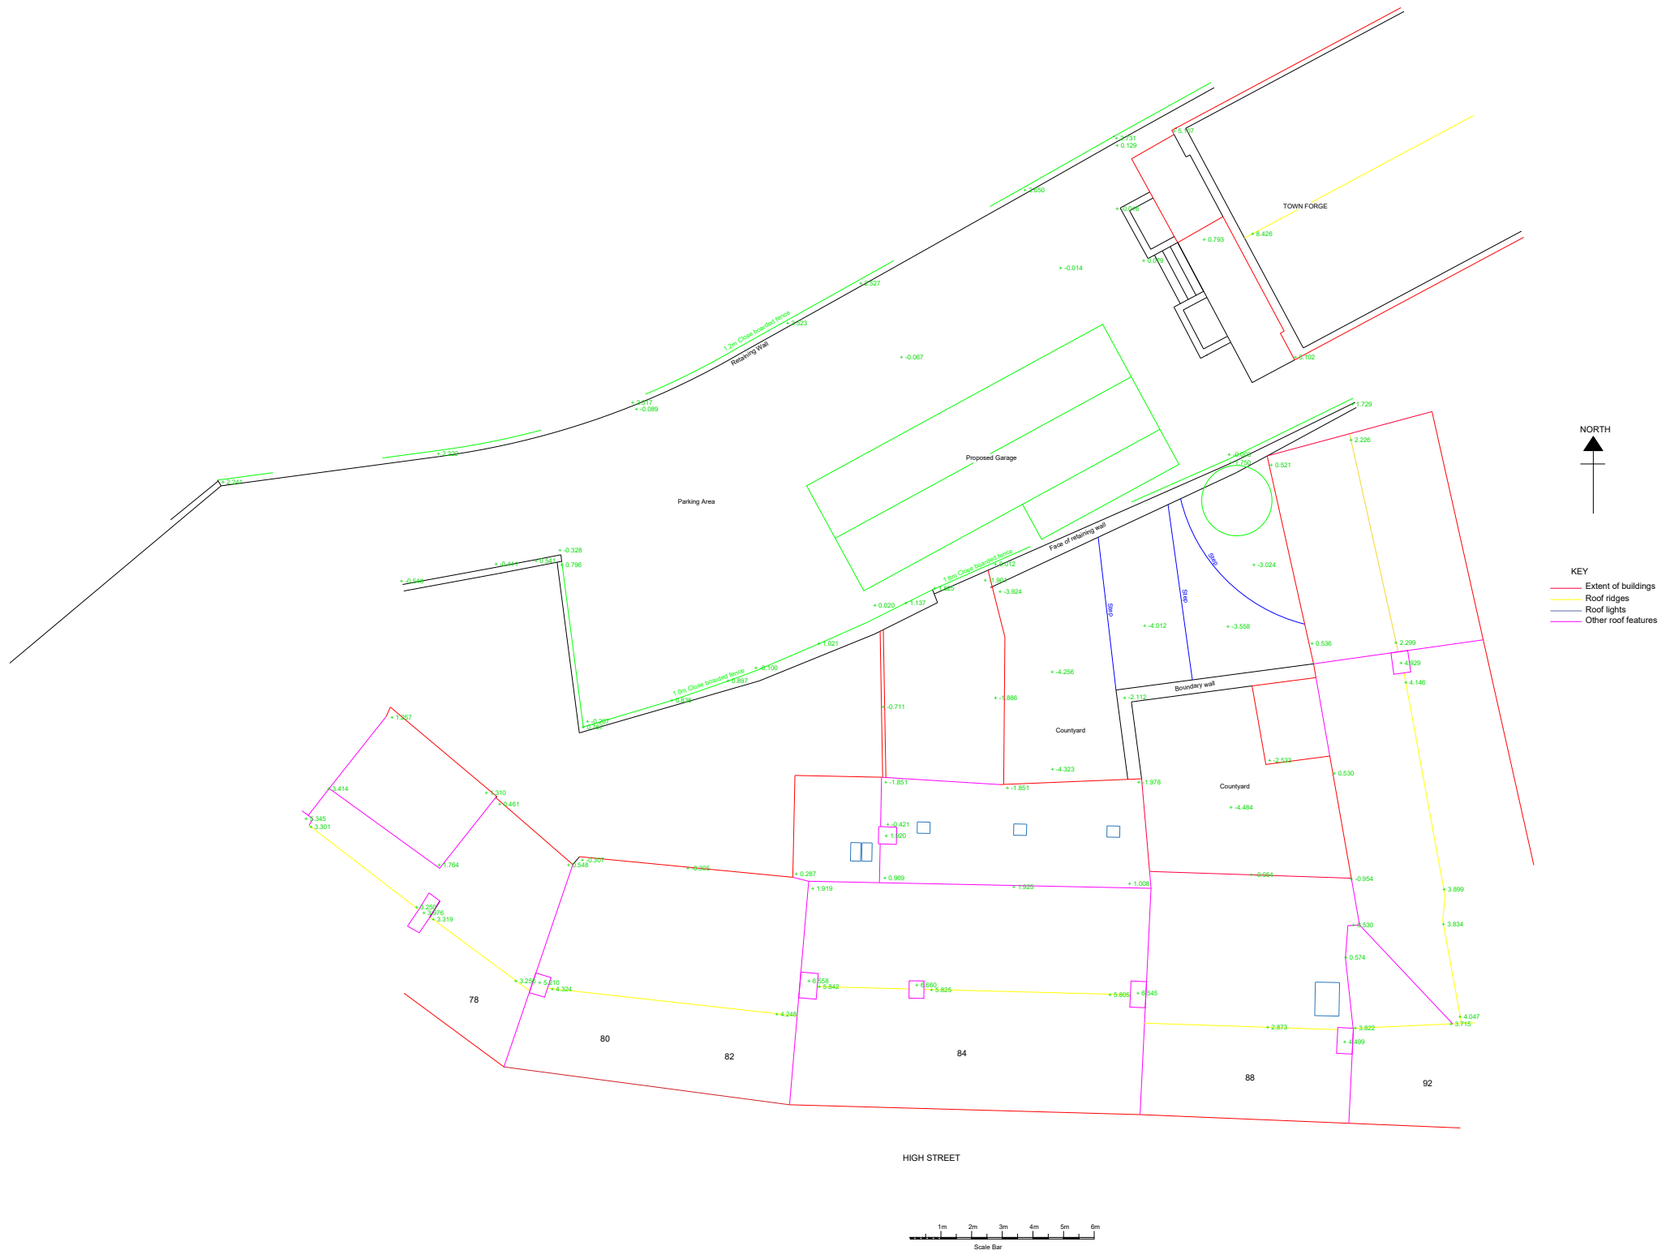

Project: **SITE PLAN** **Town Forge,** **Malmesbury, SN16 9AT**			The Wilkinson Partnership		
Date: 14/12/23	Drawn: jw	Checked:	Scale: 1:200 at A3	Drawing No: **POY/06**	Revision: