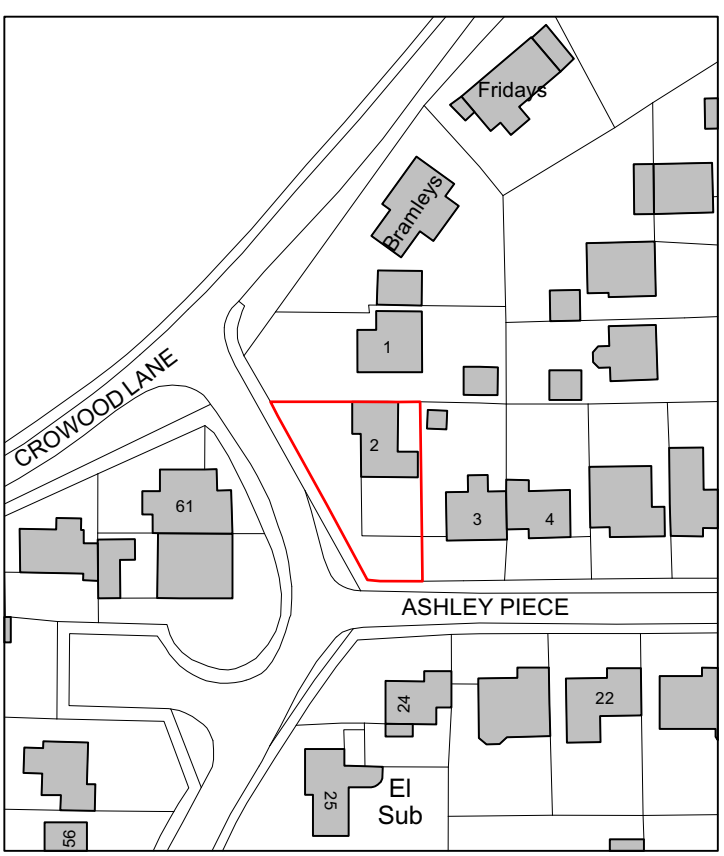


Ordnance Survey, (c) Crown Copyright 2023. All rights reserved. Licence number 100022432

0 10 20 30 40 50 M

Rosamund Leverett Architects Ltd.
19 Butt Street, Ludgershall, SP11 9QQ
Reg No. 11092843 in England & Wales
t : 07879007946
e : ros@leverettarchitects.co.uk

Project : 2 Ashley Piece
Ramsbury
Extension and Alterations

Scale : 1:1250 @ A4

Date : Nov 2023

Sheet Title : Location Plan

Drawing : 2307/02_001

Rev :