
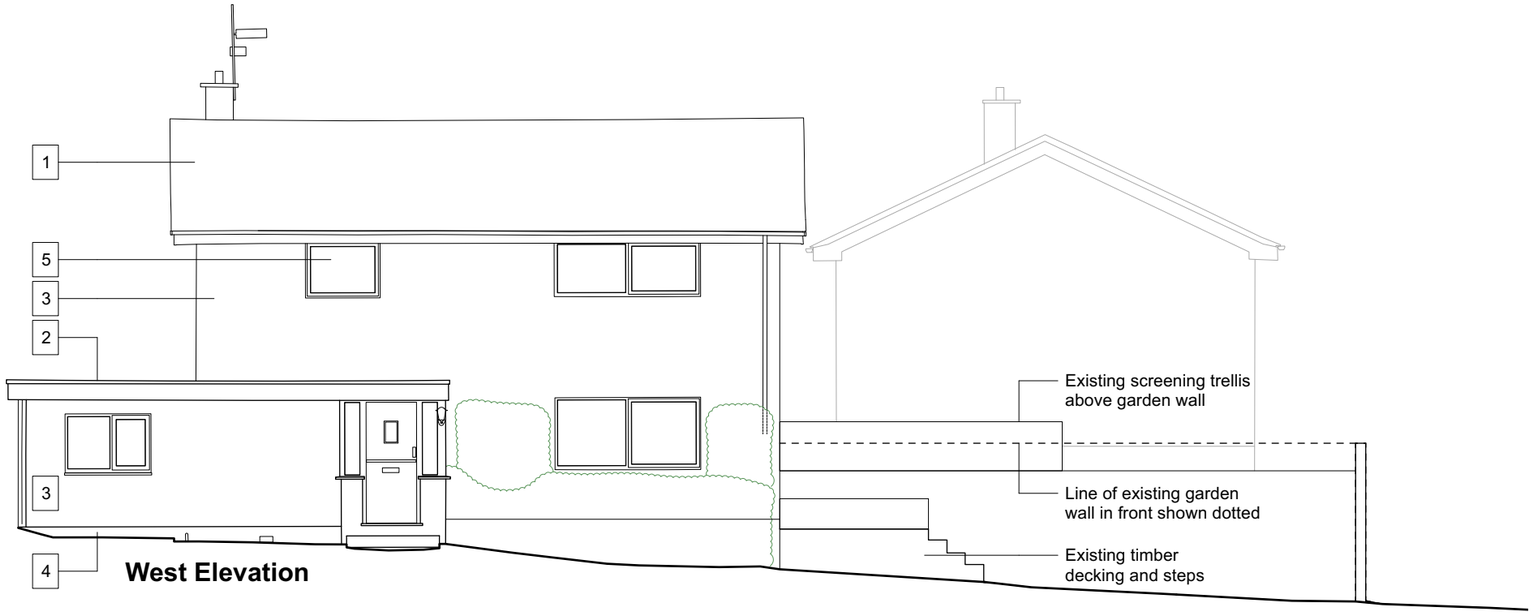



West Elevation

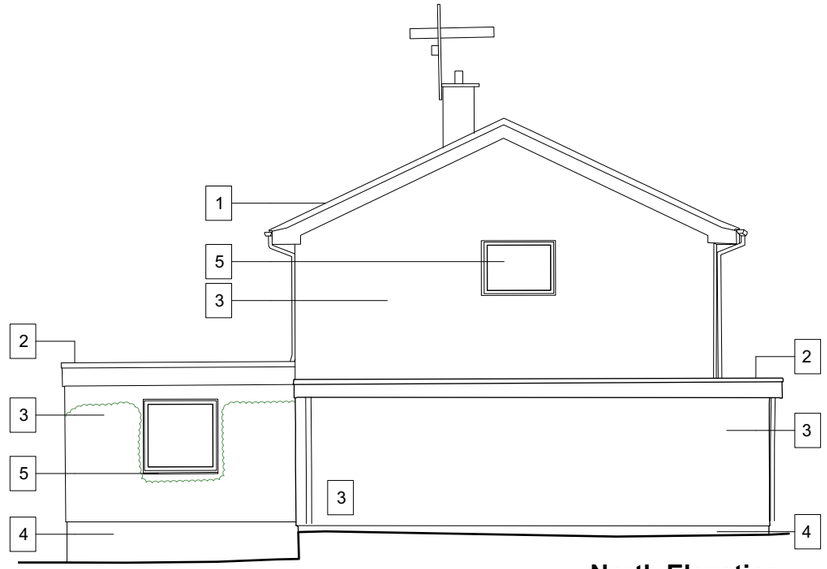


North Elevation

Materials

1. Concete tiles
2. Bitumen felt
3. Render
4. Facing brickwork
5. uPVC windows
6. uPVC doors
7. Painted timber doors
8. Timber deck with timber treads & risers

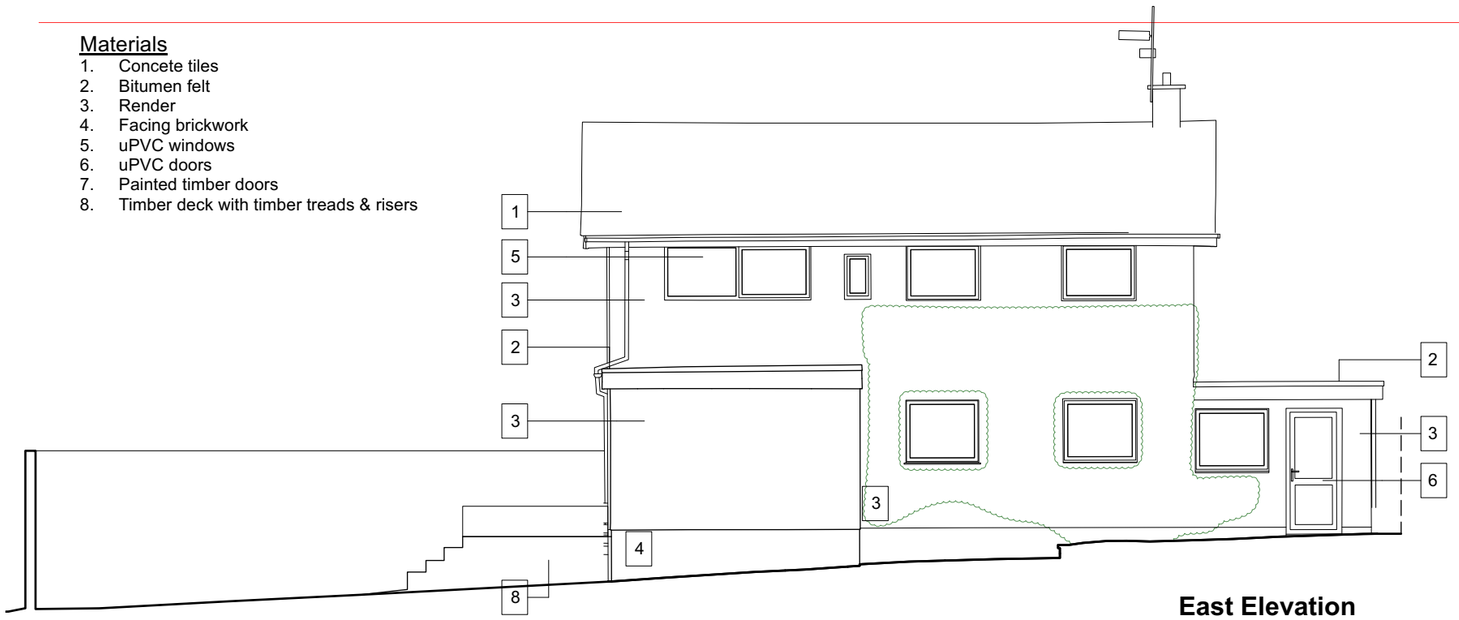

East Elevation

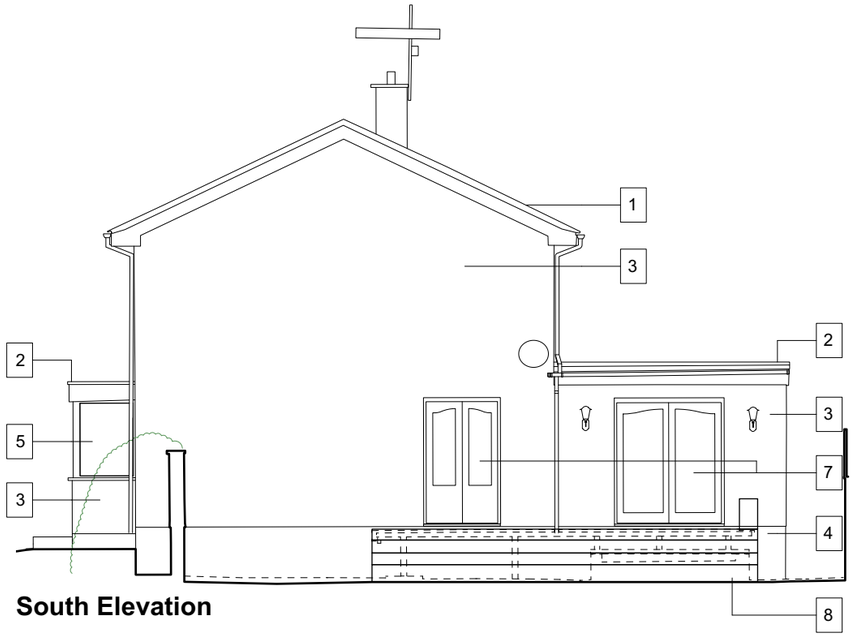

South Elevation

0 1 2 3 4 5 M

Rosamund Leverett Architects Ltd.
19 Butt Street, Ludgershall, SP11 9QQ
Reg No. 11092843 in England & Wales
t: 07879007946 e: ros@leverettarchitects.co.uk

Project : 2 Ashley Piece
Ramsbury
Extension and Alterations

Sheet Title : Existing Elevations

Scale : 1:100 @ A3

Date : Nov 2023

Drawing : 2307/02_103

Rev : -