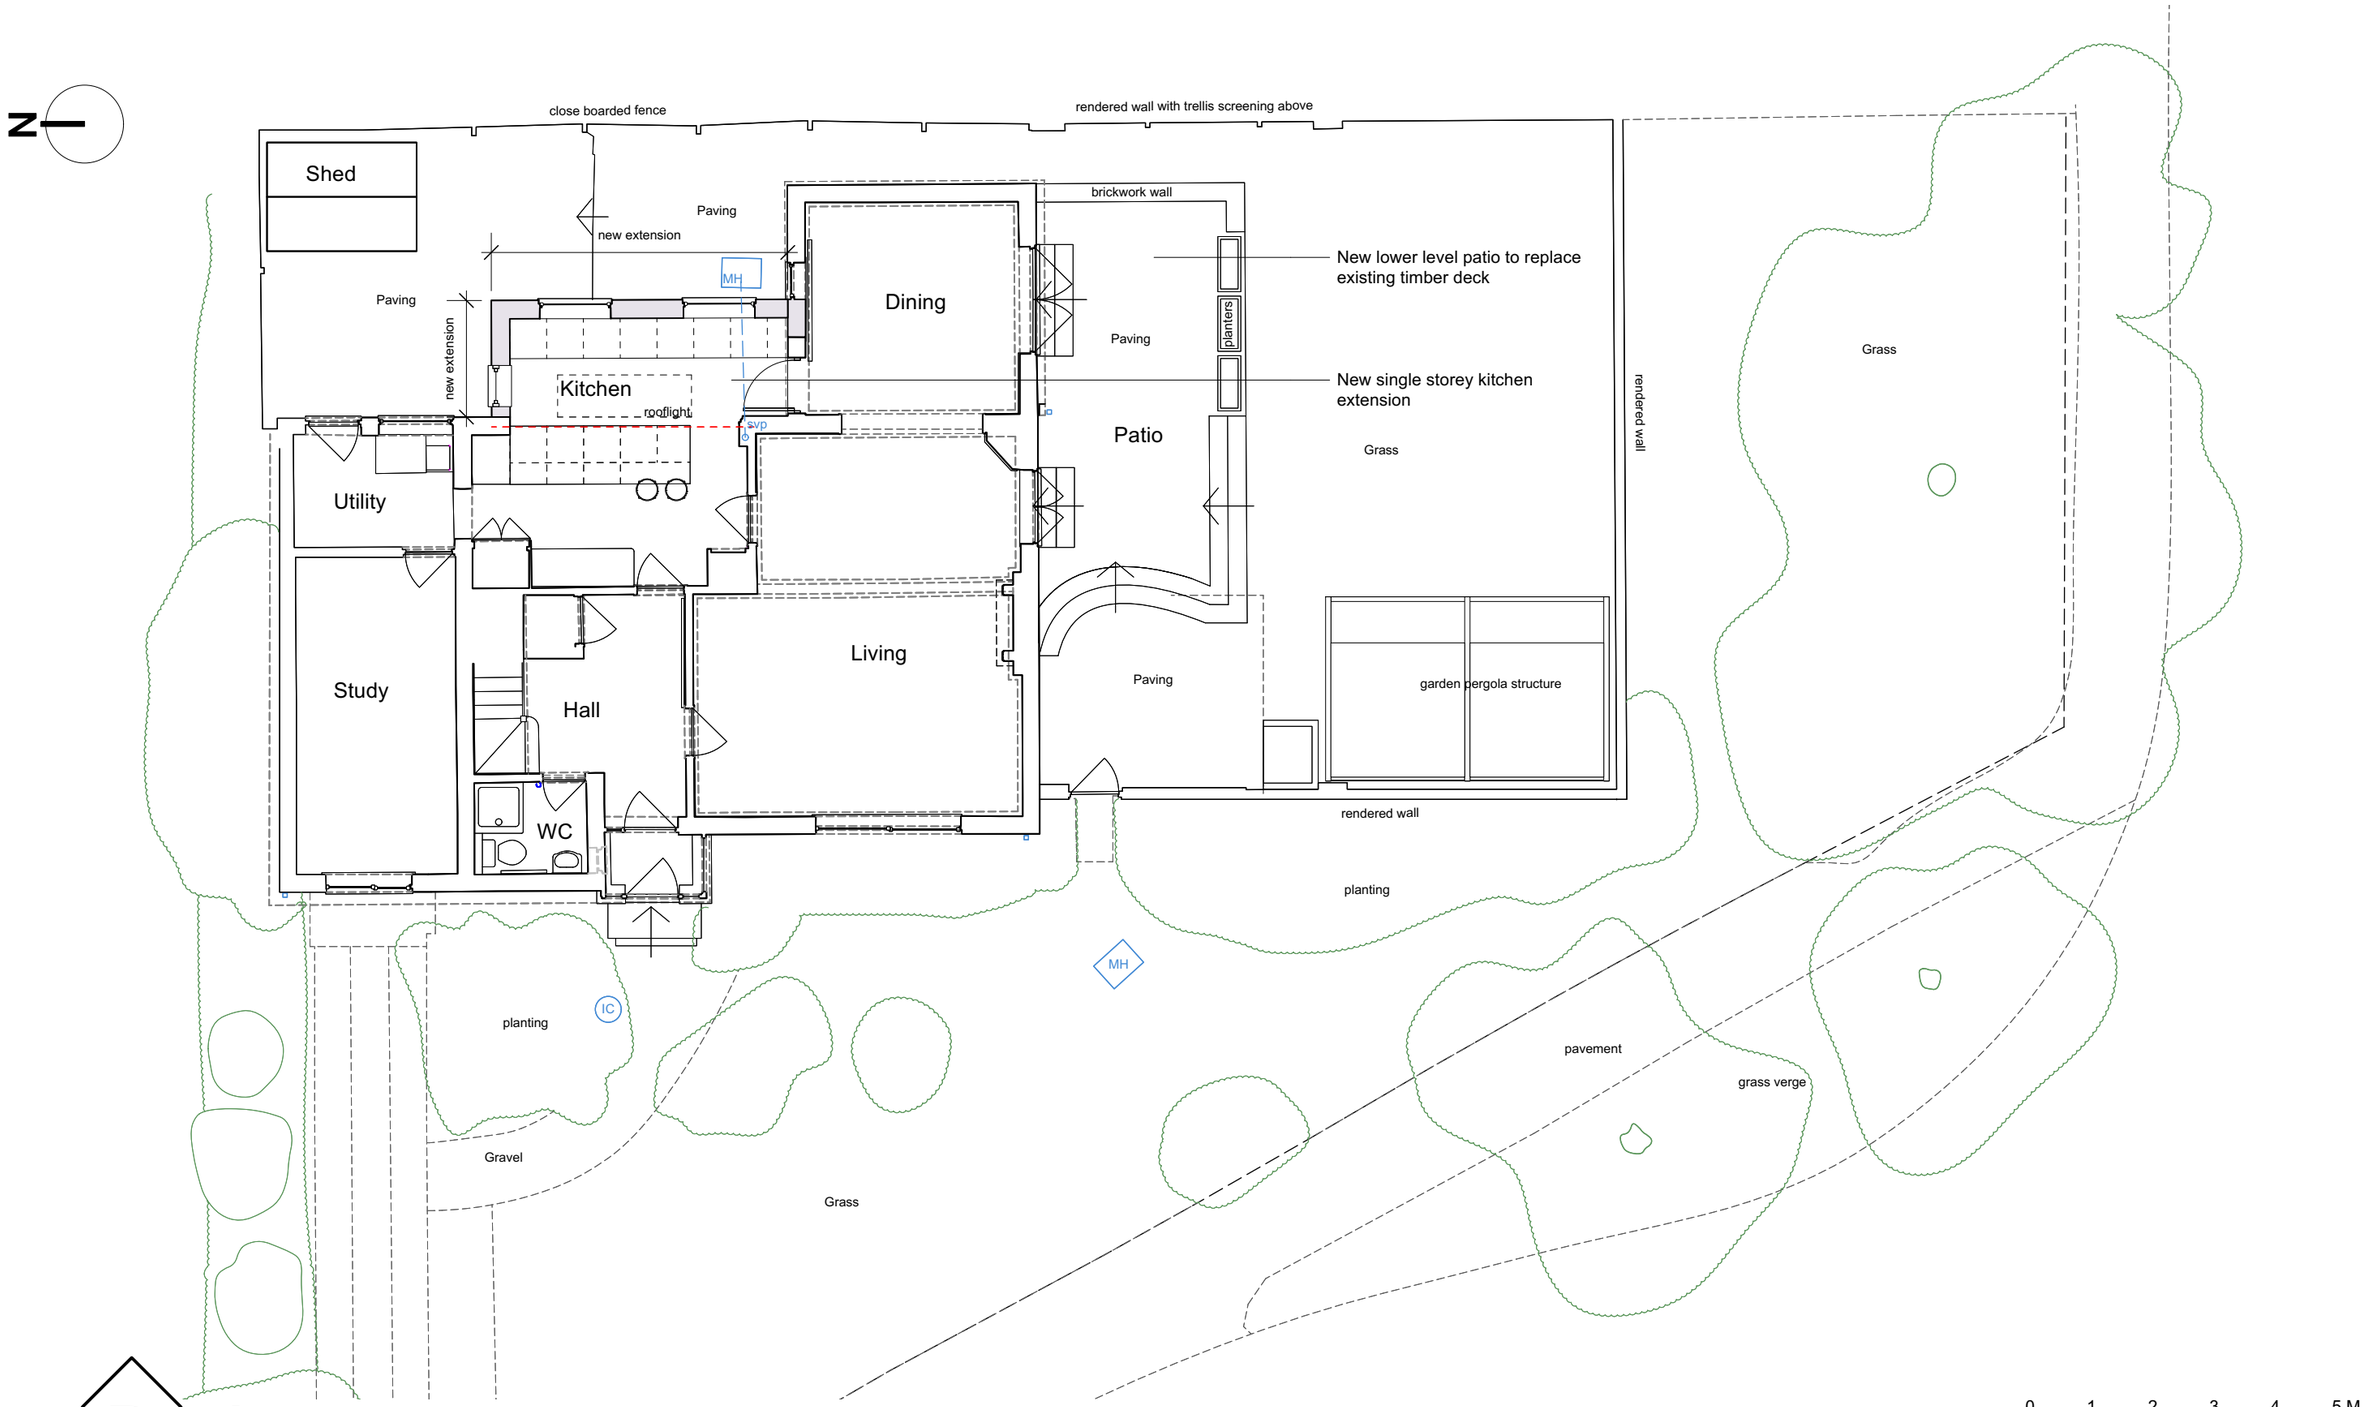


R A

Rosamund Leverett Architects Ltd.
19 Butt Street, Ludgershall, SP11 9QQ
Reg No. 11092843 in England & Wales
t: 07879007946 e: ros@leverettarchitects.co.uk

Project : 2 Ashley Piece
Ramsbury
Extension and Alterations

Sheet Title : Proposed Ground Floor Plan

Scale : 1:100 @ A3

Date : Nov 2023

Drawing : 2307/02_105

Rev : -