


PROPOSED
WEST ELEVATION

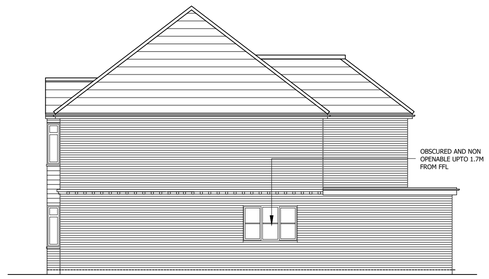


PROPOSED
SOUTH ELEVATION





PROPOSED
EAST ELEVATION




PROPOSED
NORTH ELEVATION

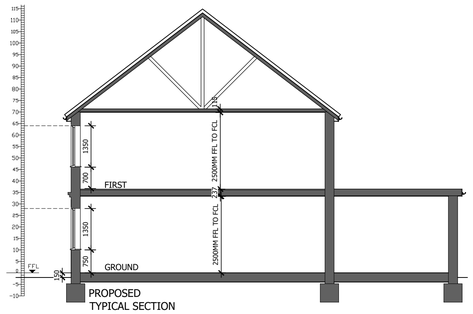



PROPOSED
TYPICAL SECTION

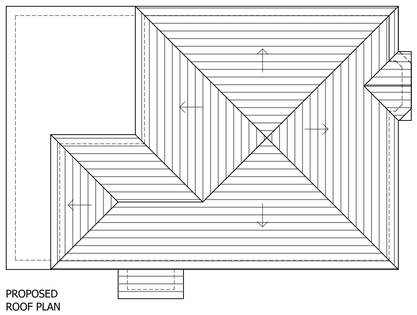


PROPOSED
ROOF PLAN

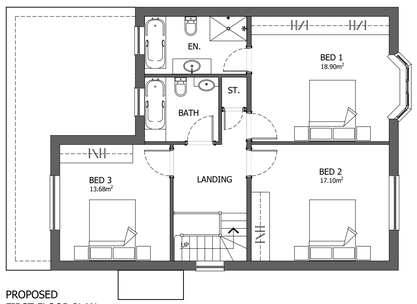



PROPOSED
FIRST FLOOR PLAN

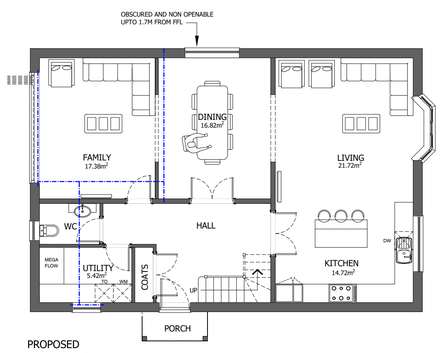



PROPOSED
GROUND FLOOR PLAN

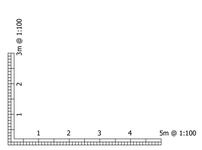

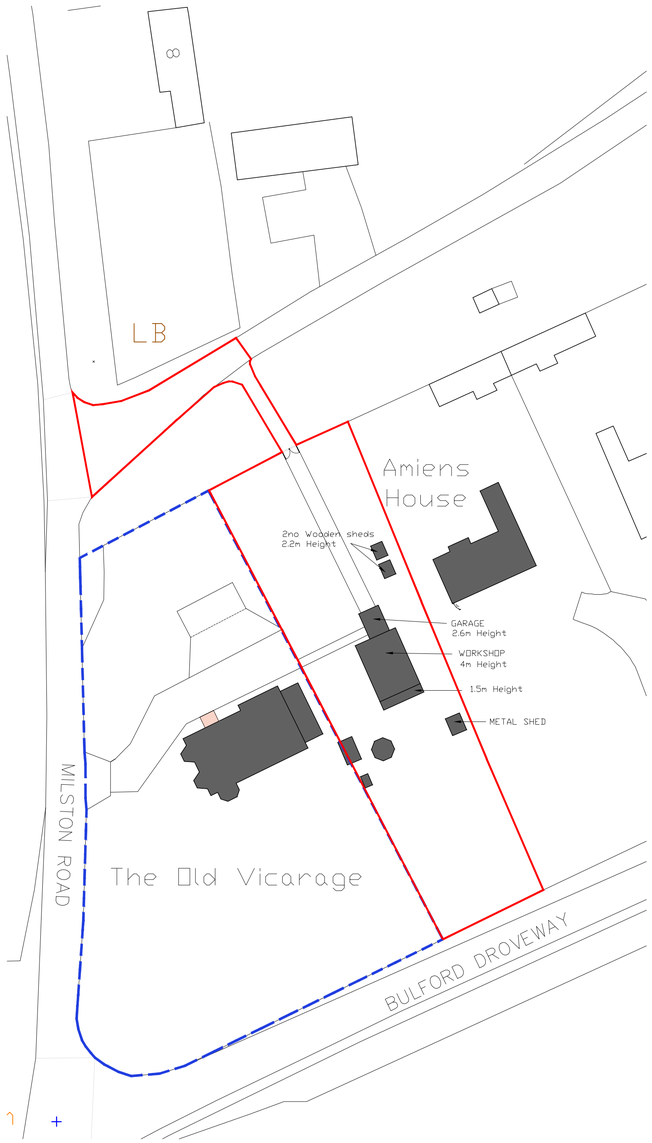
EXISTING SITE LAYOUT
SCALE 1:500

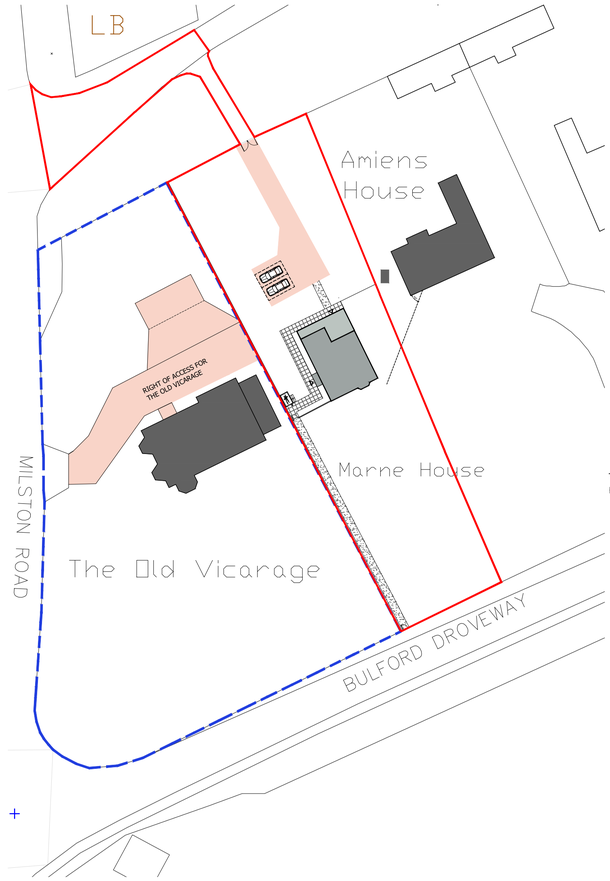


BLOCK PLAN SCALE 1:500

5 0 5 10 20 40 Metres

Reproduction in whole or in part is prohibited without the prior permission of Ordnance Survey.

NORTH

NOTES AND KEY

- SITE BOUNDARY OUTLINE
- OWNERSHIP OUTLINE
- HATCH INDICATES EXISTING HOUSE
- HATCH INDICATES SINGLE STOREY
- HATCH INDICATES DOUBLE STOREY
- HATCH INDICATES RIGHT OF ACCESS FOR MARNE HOUSE




LOCATION PLAN SCALE 1=1250

20 0 20 40 60 80 100 Metres

THIS DRAWING HAS BEEN PRODUCED FROM EMAPSITE ORDINANCE SURVEY MASTER MAP
Reproduction in whole or in part is prohibited without the prior permission of Ordnance Survey.

| HOUSE WOODLAND | FOOTPRINT AREA ($M^2$) | NET AREA ($M^2$) | NO OF BEDROOMS | NO OF PERSONS |
|---|---|---|---|---|
| GROUND | 112.72 | 99.53 | 3 | 6 |
| FIRST | 86.66 | 74.91 | | |
| TOTAL | 199.38 | 174.44 | | |

| Drawing No | Rev | DATE | Scale @ A1 |
|---|---|---|---|
| PL-01 | P7 | 01.11.23 | 1:100<br>1:500,1250 |

Project
NEW HOUSE AT THE OLD VICARAGE
MILSTON ROAD, BULFORD, SP4 94Y

Client MOHAMMAD MALIK

ARCHIGRACE
Architectural Design, Planning & Building Regulations
info@archigrace.co.uk, Ph. 07411 - 235060, 01753 - 709800
www.archigrace.co.uk, Registration no. 08624485

Registered LABC Partner with
SLOUGH BOROUGH COUNCIL

registered LABC Partner Authority Scheme

| Project No | STATUS | OFFICE USE |
|---|---|---|
| 695 | PLANNING | MA<br>-<br>-<br>- |