East Knoyle Community Shop - Porch Planning Application Site Plan - Location Plan

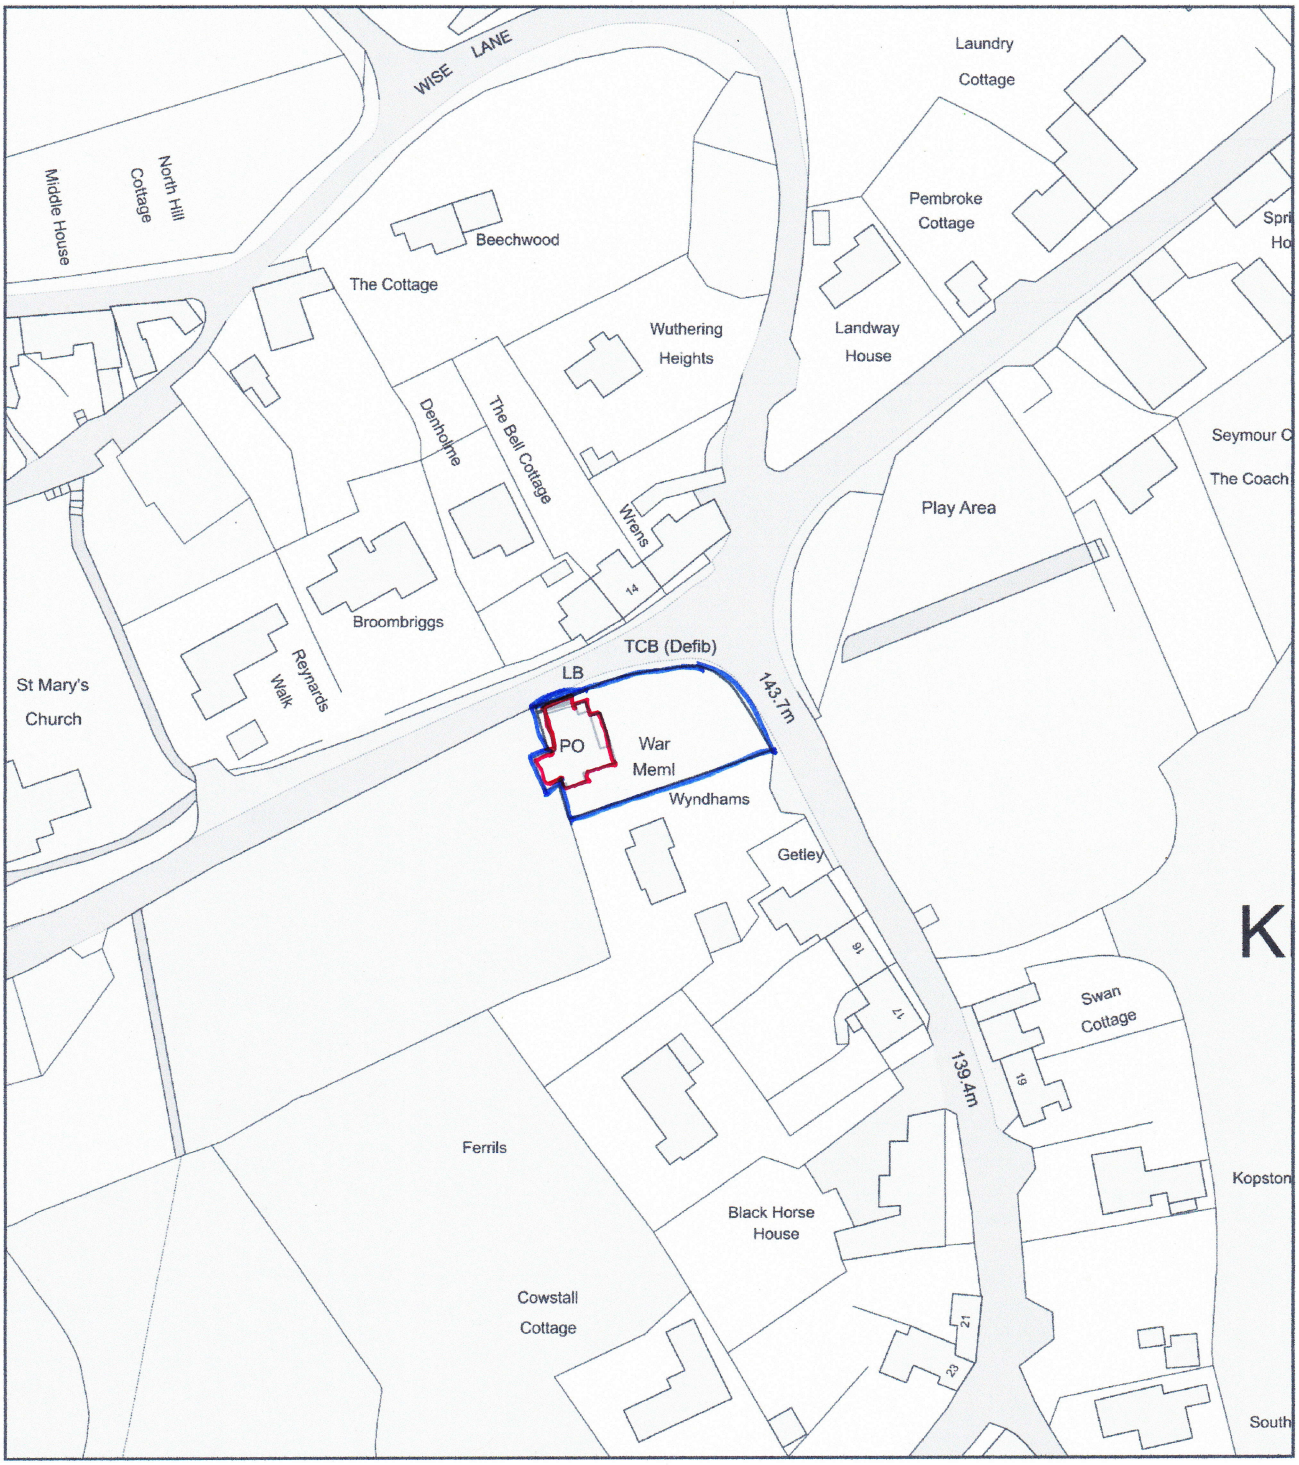

0 50
Metres

N

ReQuestaPlan

Plan Produced for: Ian Tait

Date Produced: 22 Aug 2023

Plan Reference Number: TQRQM23233175828421

Scale: 1:1250 @ A4

© Crown copyright and database rights 2023 OS 100042766