

Existing southeast elevation

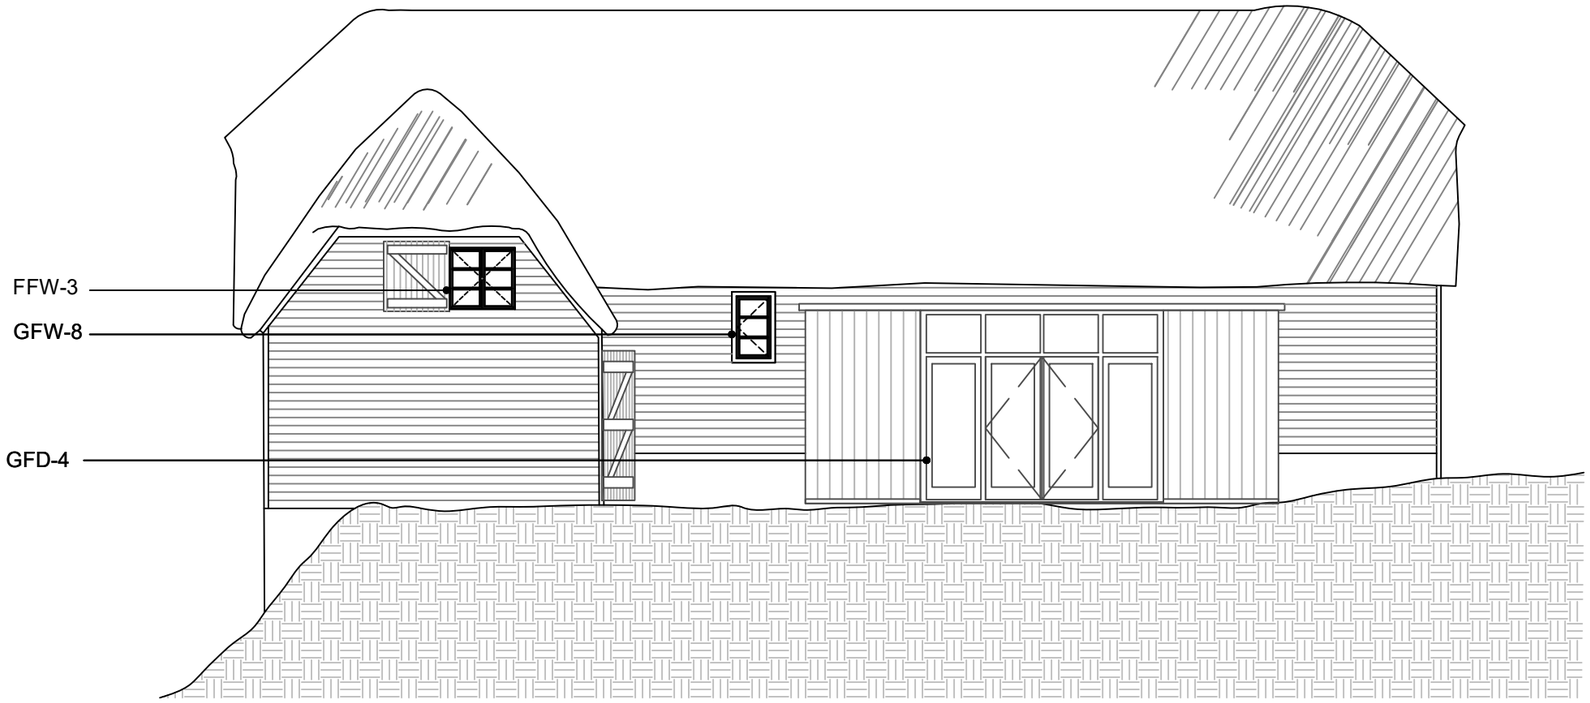

Proposed southeast elevation

214
19492-214
EXISTING AND PROPOSED ELEVATIONS
SCALE 1:100

1:100
0
10

THE CROFT, GRAFTON ROAD,
WILTON, SN8 3SS

EXISTING AND PROPOSED
SOUTHEAST ELEVATIONS

Scale: 1:100 @ A3	Drawn by: AS	Date: NOV '23
	Drawing Number: 19492-214	Revision: -

HBAS Historic Building Advisory Service