1:50

1m 0 1m 2m 3m 4m 5m



Front Elevation as Proposed - 1:50

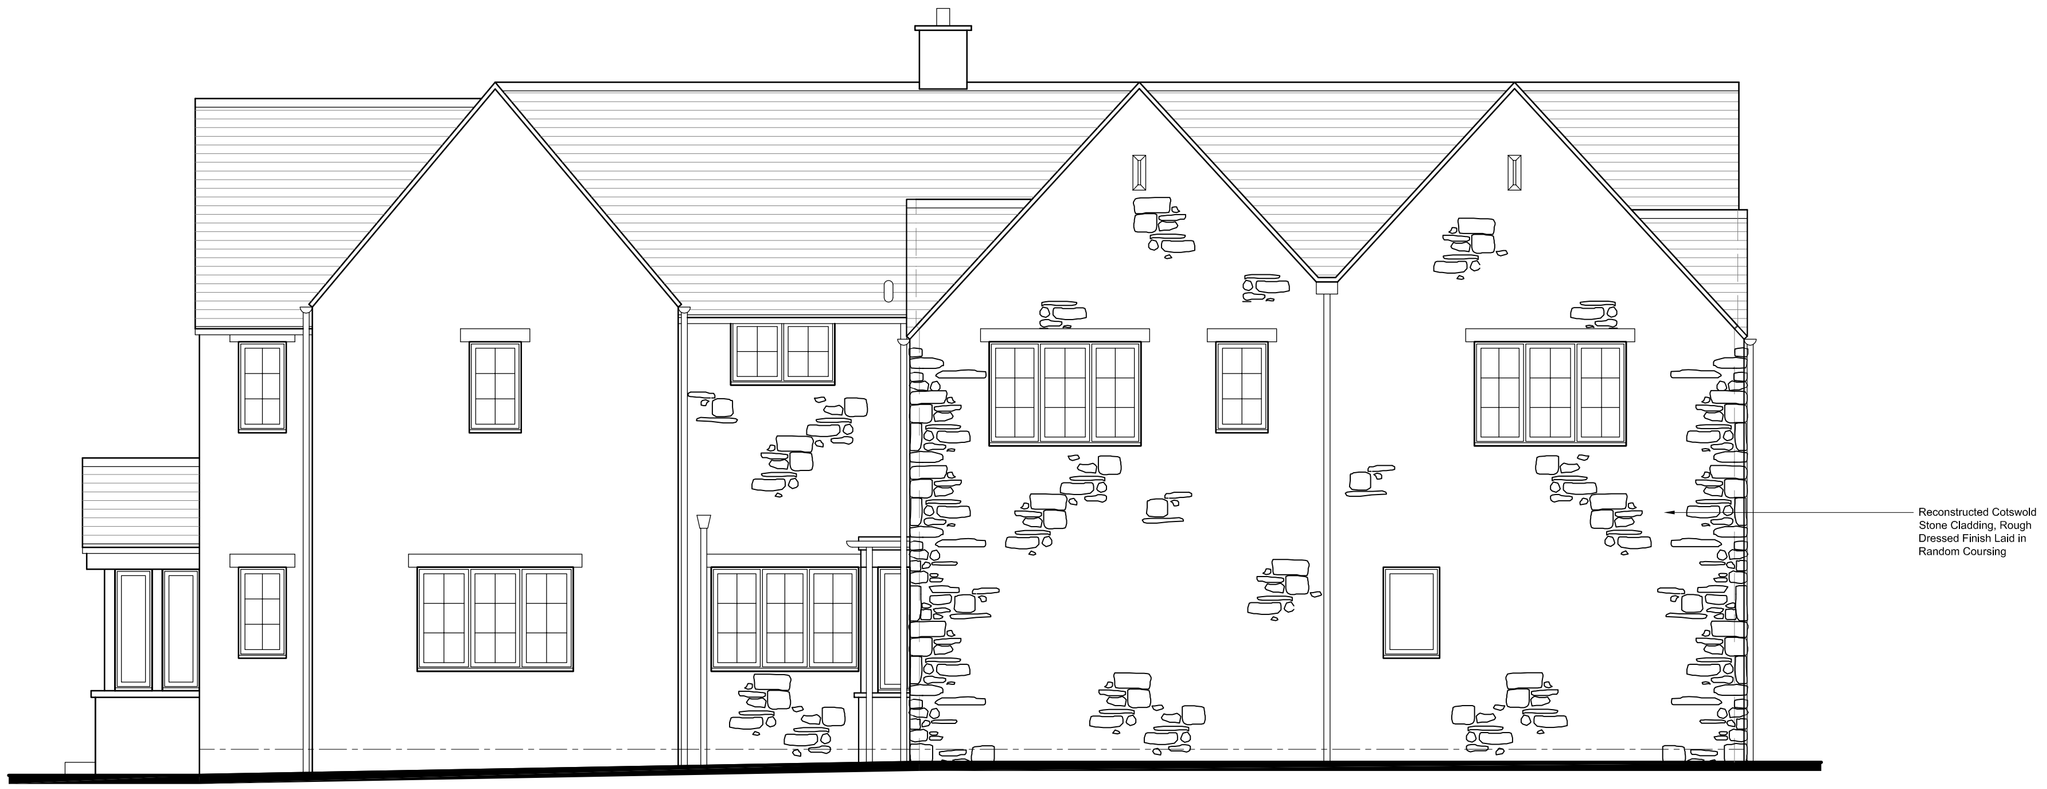

Side Elevation as Proposed - 1:50

Revision Schedule			
Rev	Description	Date	By
A	Sub Title amended	14/12/23	AT

PLANNING

Client

MR & MRS ROBERTS

Project

KARIBU
TETBURY LANE
CRUDWELL
WILTSHIRE SN16 9HB

Drawing Description

ELEVATIONS
AS PROPOSED

Scale	Sheet Size	Date
AS SHOWN	A1	NOV 23

Drawn by	Checked by
AT	AT

Project No	Drawing No	Revision
JR-23001	08	A

N