

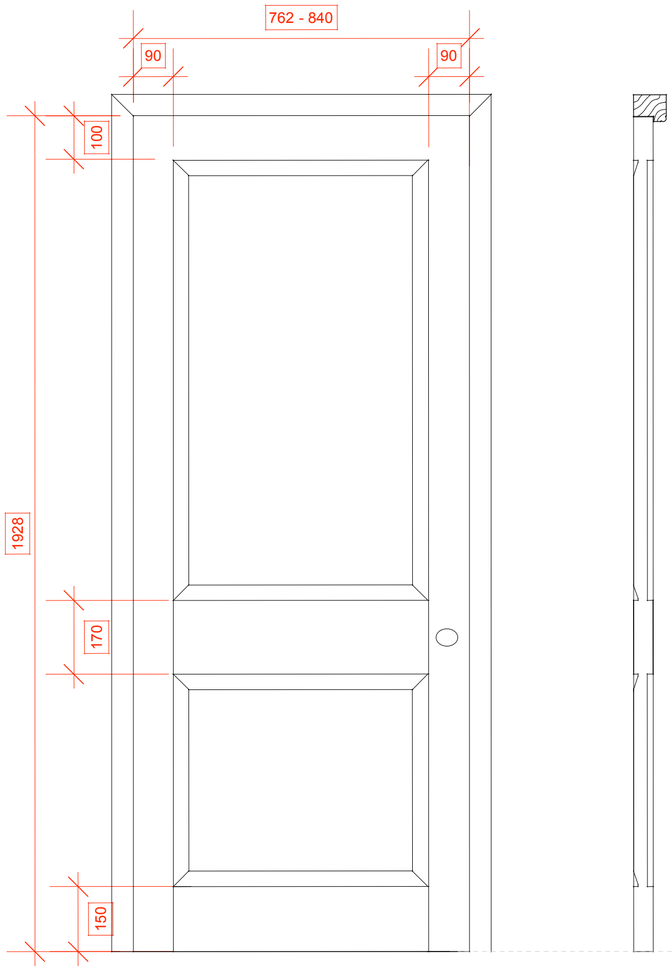



proposal first floor door

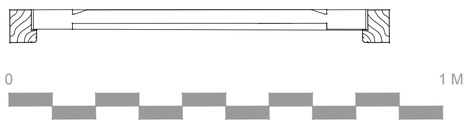


4 general view
Scale: 1:10

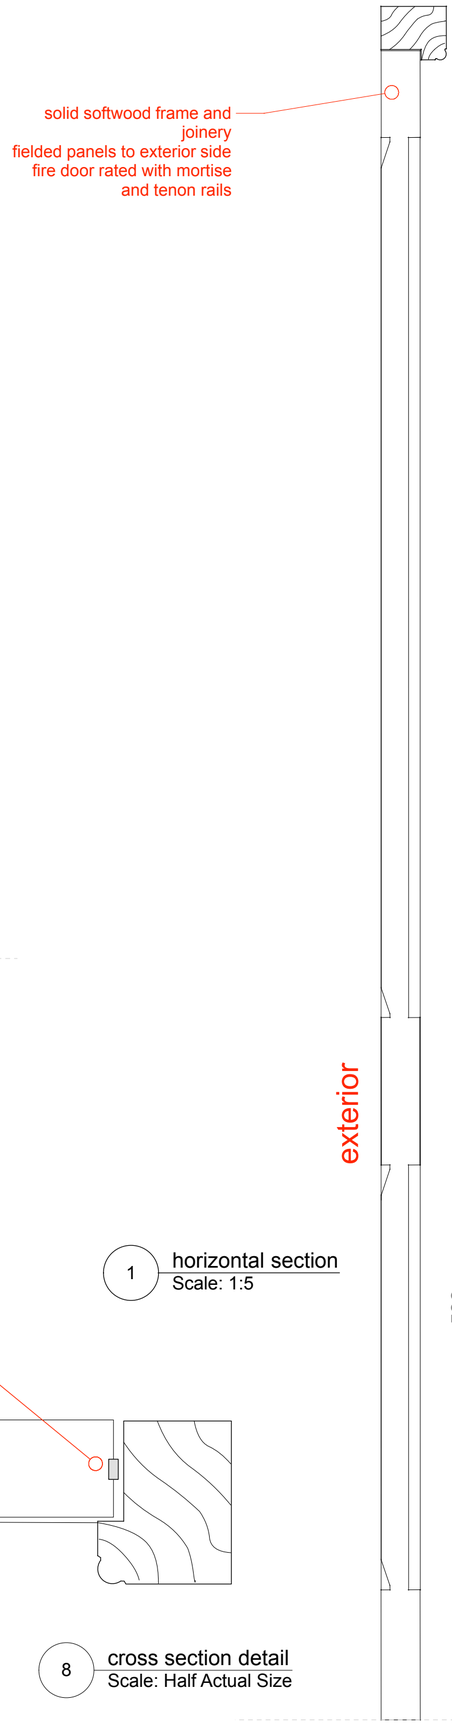

1 horizontal section
Scale: 1:5

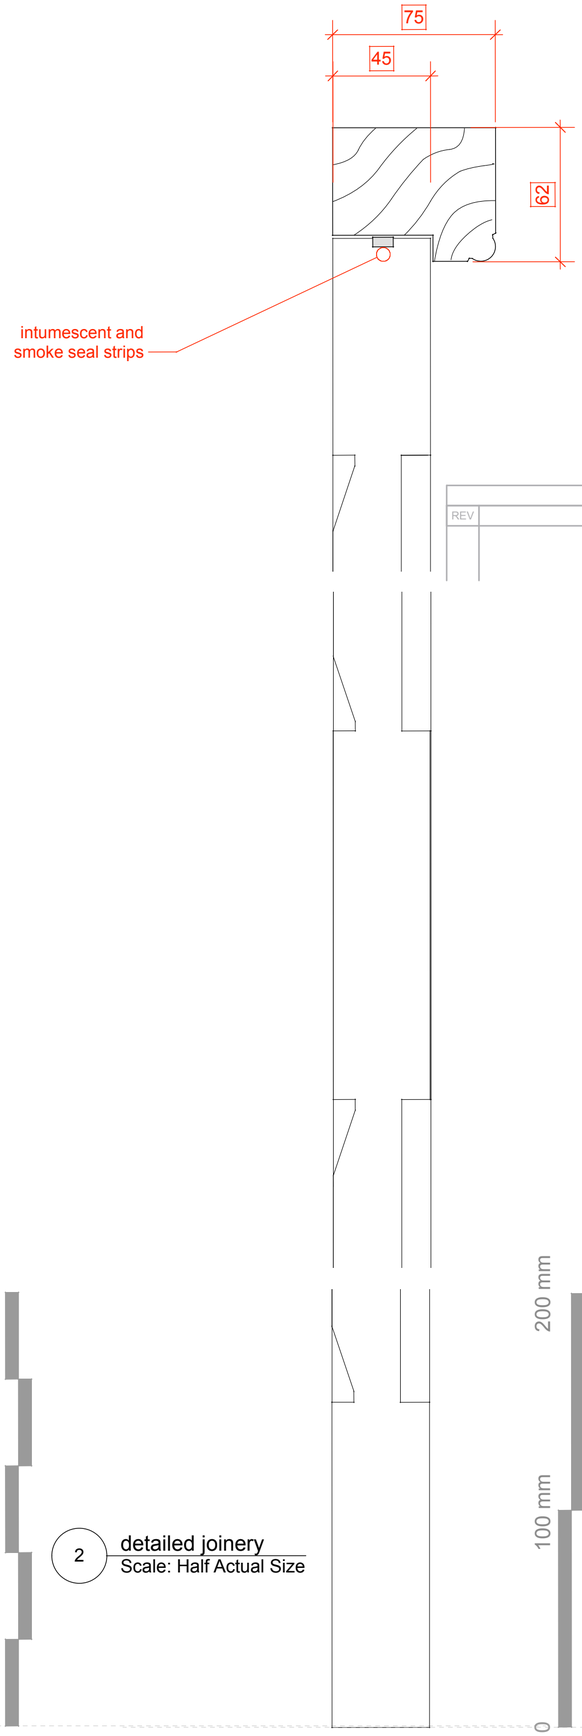

2 detailed joinery
Scale: Half Actual Size

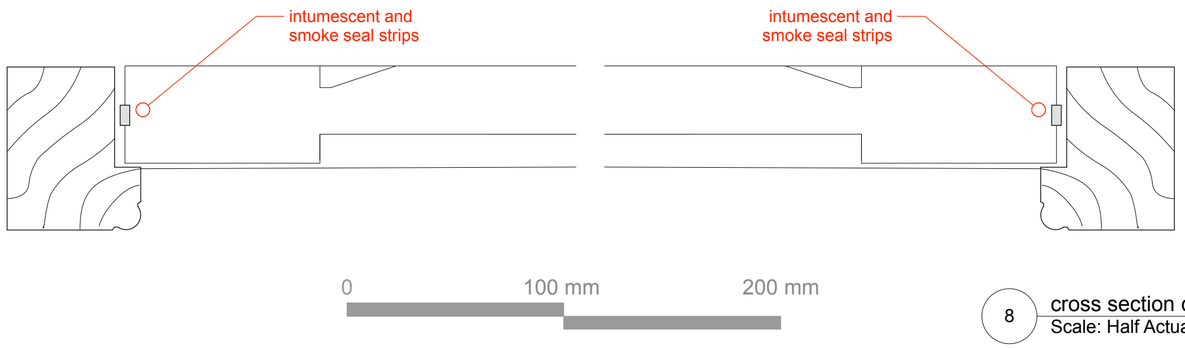

8 cross section detail
Scale: Half Actual Size

REVISION HISTORY

REV	DESCRIPTION	DATE	APPROVED

this drawing and any work executed from it is copyright.
this drawing is not to be used for construction purposes unless signed for issue for construction.
for the purposes of setting out discrepancies found on this drawing must be reported immediately to the contract administrator/project manager.

client
Ameera Properties

status
planning

project ID
184 02
7 9 Fish Row

drawing title
proposal: joinery
FD- 08 to D-13

drawing ref
184 02 33

scale	date
1:2/5/10 @ A2	30/01/23
drawn by	checked by
das	-

revision ref
-

amendment notes:

planning only