

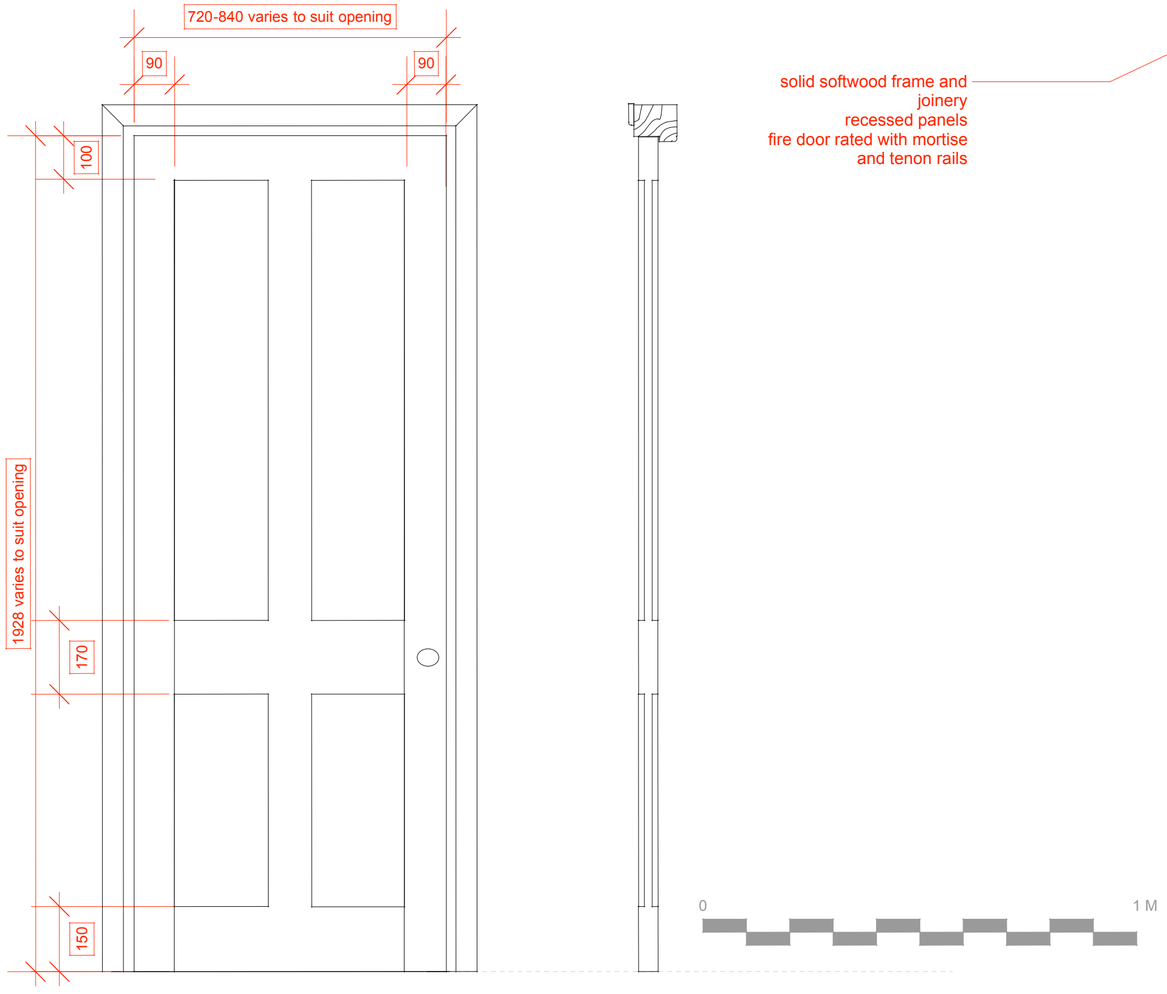



proposal second floor door

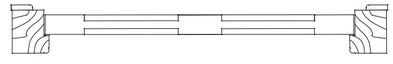


4 general view
Scale: 1:10

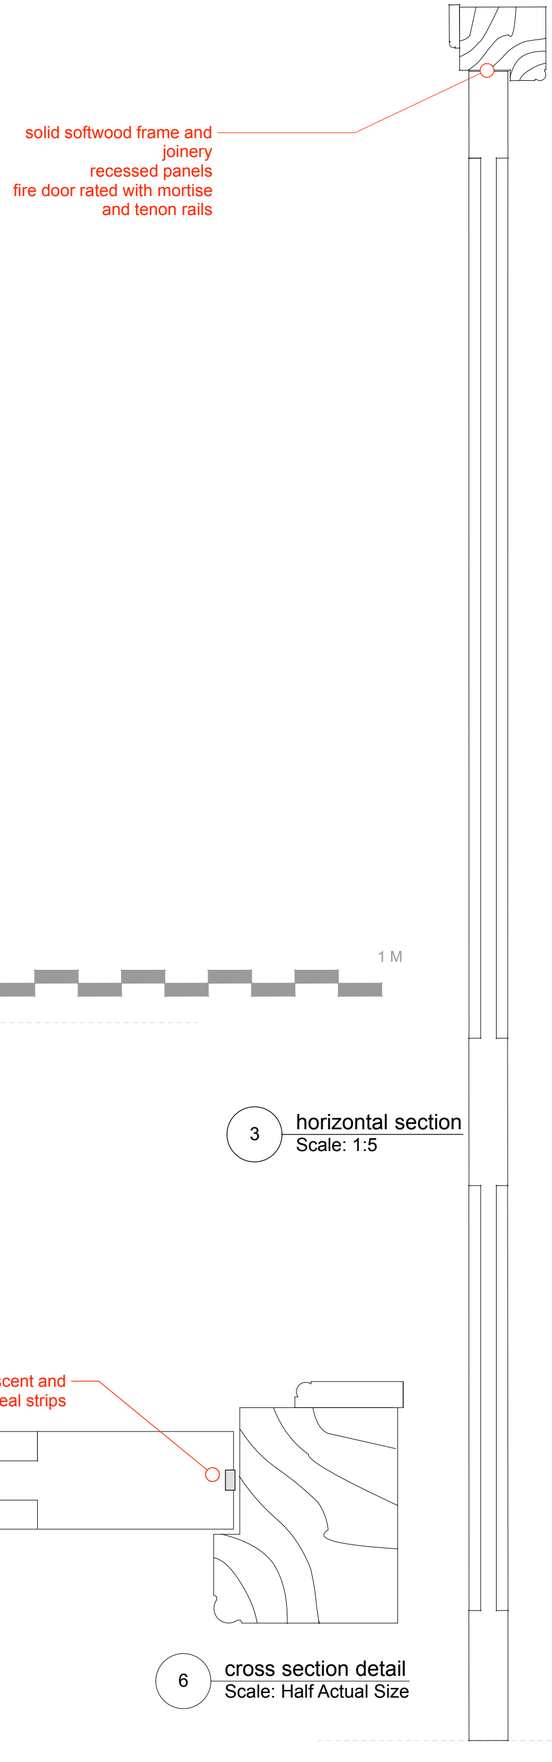

3 horizontal section
Scale: 1:5

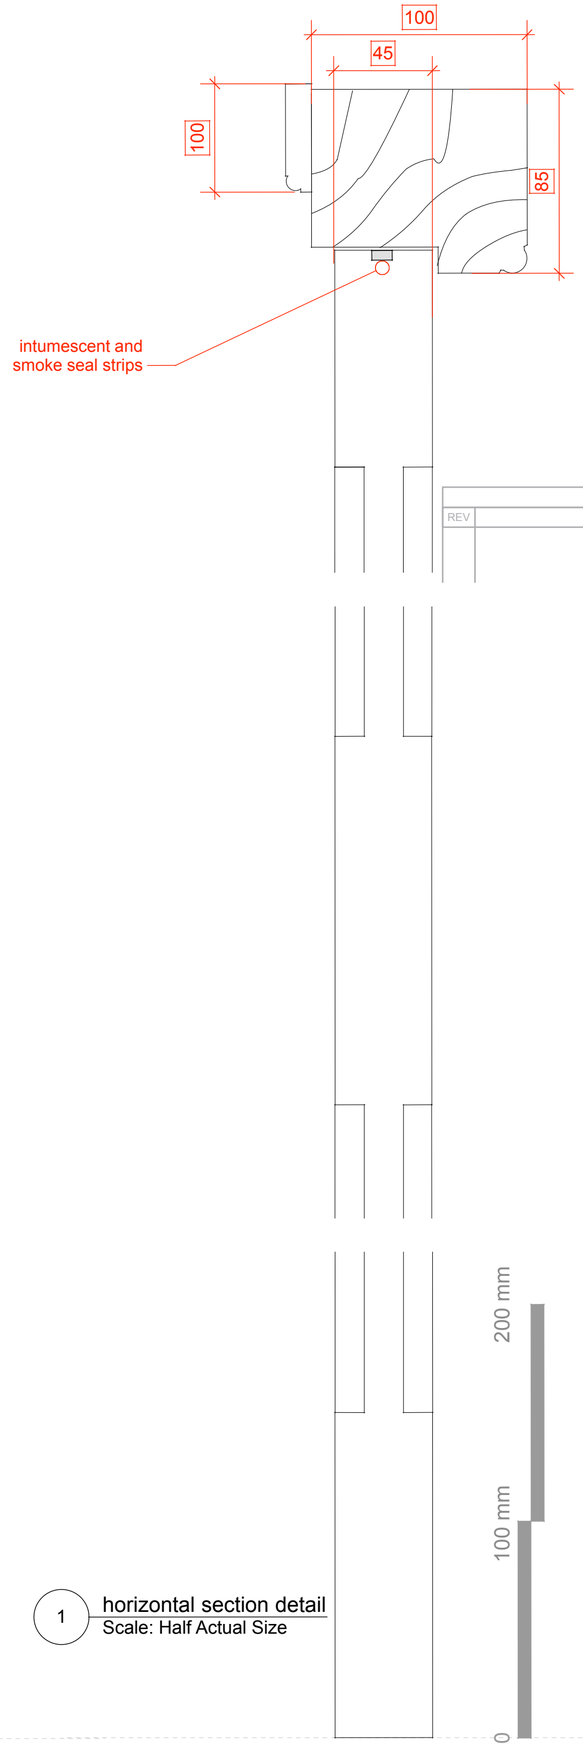

1 horizontal section detail
Scale: Half Actual Size

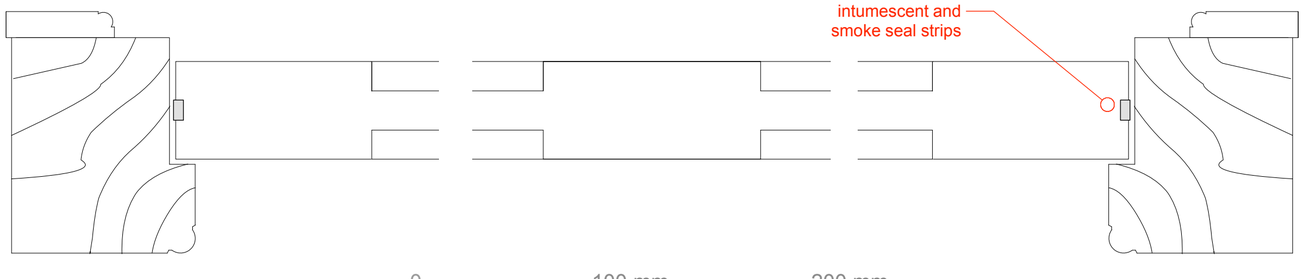

6 cross section detail
Scale: Half Actual Size

REVISION HISTORY			
REV	DESCRIPTION	DATE	APPROVED

this drawing and any work executed from it is copyright.
it is issued on condition that it is not copied (except for planning purposes)
for the purposes of setting out discrepancies found on this drawing must
be reported immediately to the contract administrator/project manager.

client
Ameera Properties

status
planning

project ID
184 02
7 9 Fish Row

drawing title
proposal: joinery
FD- 14,15,19,22-24

drawing ref
184 02 34

scale	date
1:2/5/10 @ A2	12/02/23
drawn by	checked by
das	-

revision ref
-

amendment notes:

planning only