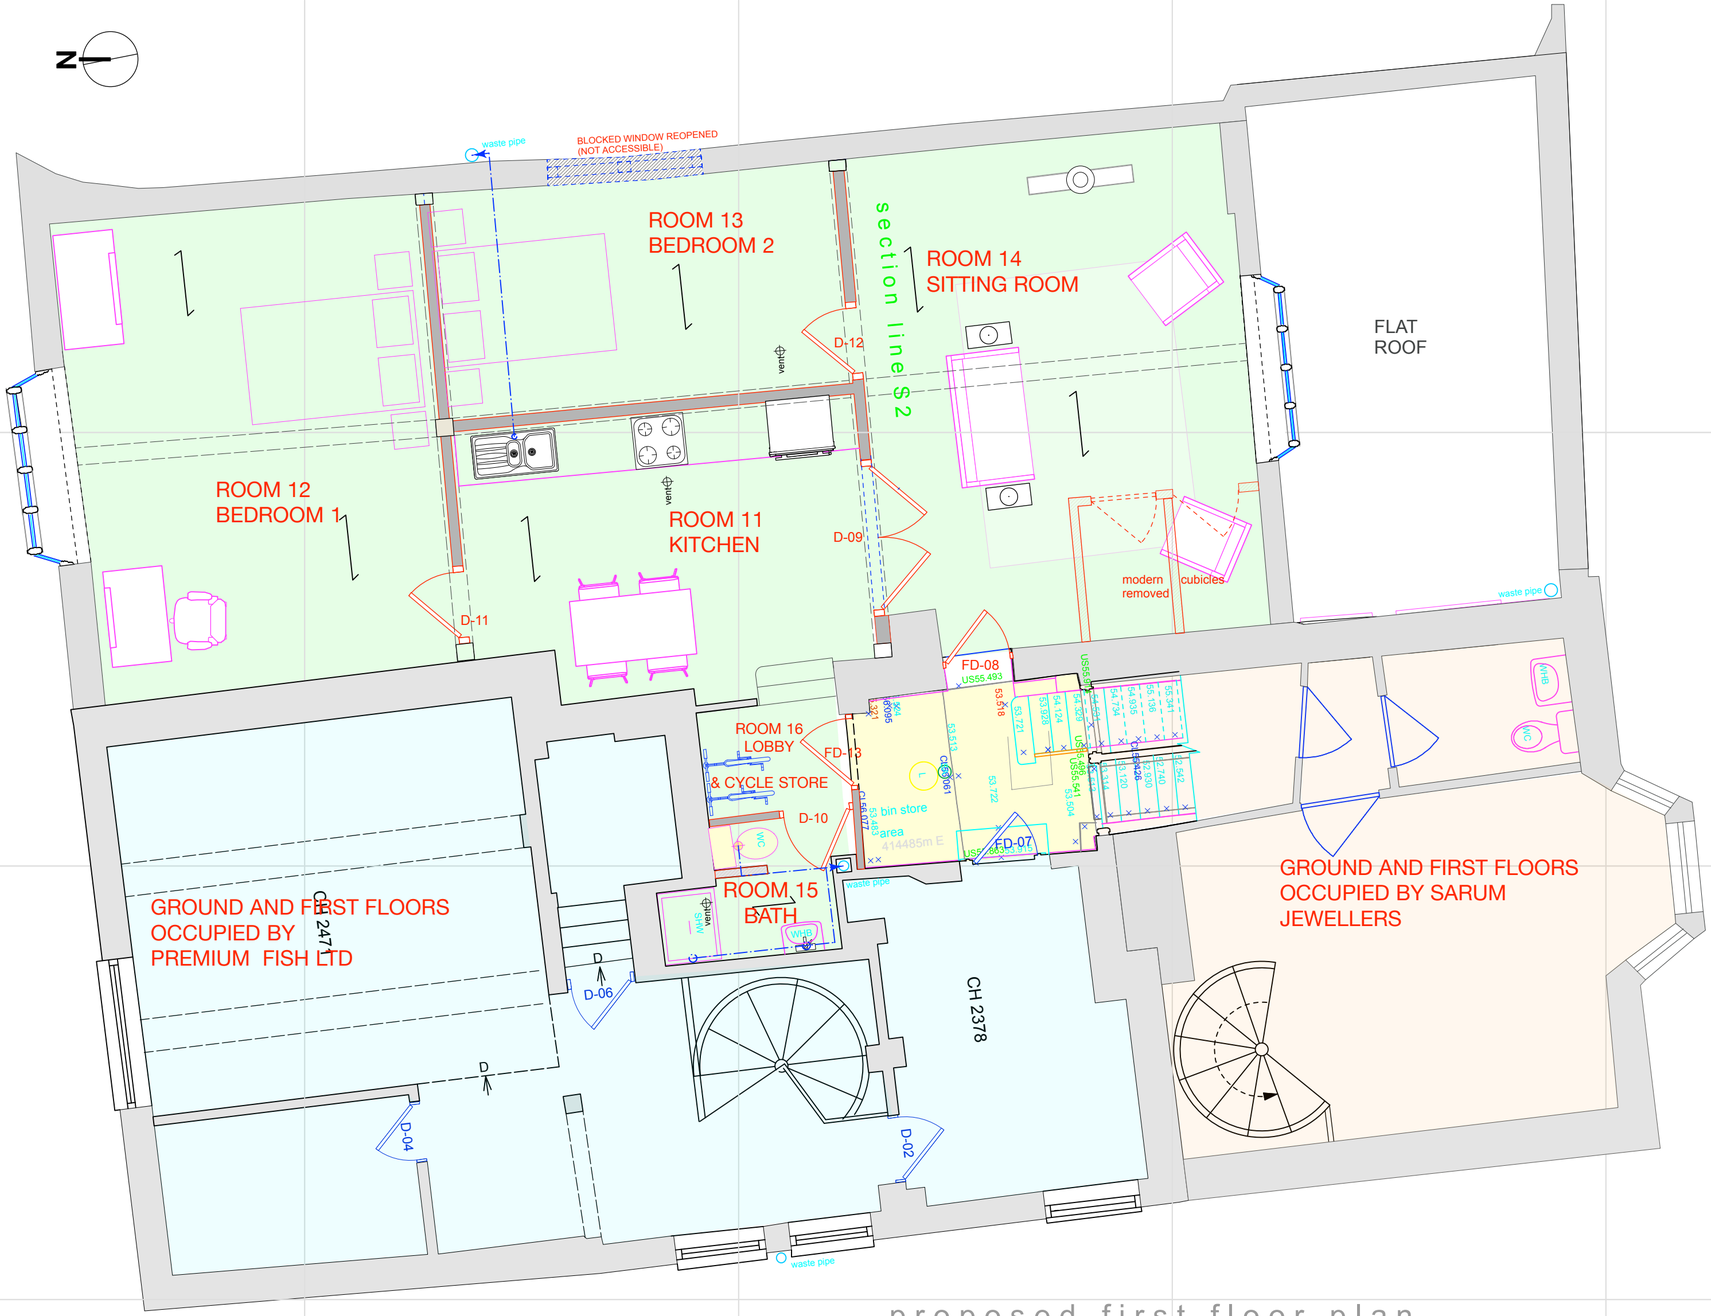


proposed first floor plan

First Floor Key:

Floor Joist Direction

Waste Plumbing/Drainage Routes

planning only

client
Ameera Properties

status
for approval

project ID
184 04
7 9 Fish Row

drawing title
proposed first floor
plumbing waste

drawing ref
184 04 20

scale	date
1:50 @ A2	12/01/2023
drawn by	checked by
das	das

revision ref
E

amendment notes:

A	12/12/22	revised survey base and bedrfoom entrance altered
B	06/01/23	fire door repositioned
C	01/08/23	floor step added
D	04/12/23	bicycle storage shown
E	13/12/23	plumbing routes