
RANEBROOK windows

Customer: *Catherine Mischi (Ameera Properties LLP) (0747 9284436)*

Address: *Salisbury SP1 1EX*

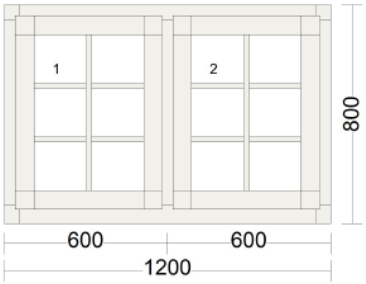

No. 1: FLUSH CASEMENT FL WPL 14/94


Size: 1200 x 800

Quantity	Price	Value
2		

Description:

Timber:	Pine Fingerjointed
Frame finish:	Out: RAL 9016 Traffic White/In: RAL 9016 Traffic White
Sash finish:	Out: RAL 9016 Traffic White/In: RAL 9016 Traffic White
Beads:	OGEE
Bar:	OGEE stick-on bar with Duplex 20mm
Cill opt.:	Hardwood Frame +110mm cill extension
Type:	Dummy Sash
Fitting type:	2 * Dummy Fixed Casement
Hinges:	None
Restrictors:	None
H/ware:	None
Handle:	None
Glazing:	33.1Lam-16A-6 LE (40dB)
Spacers:	SW 9016 (white)
Vent:	None
	None
Silicone:	White OUT/ White IN
Gasket:	White
Extra:	

View from outside

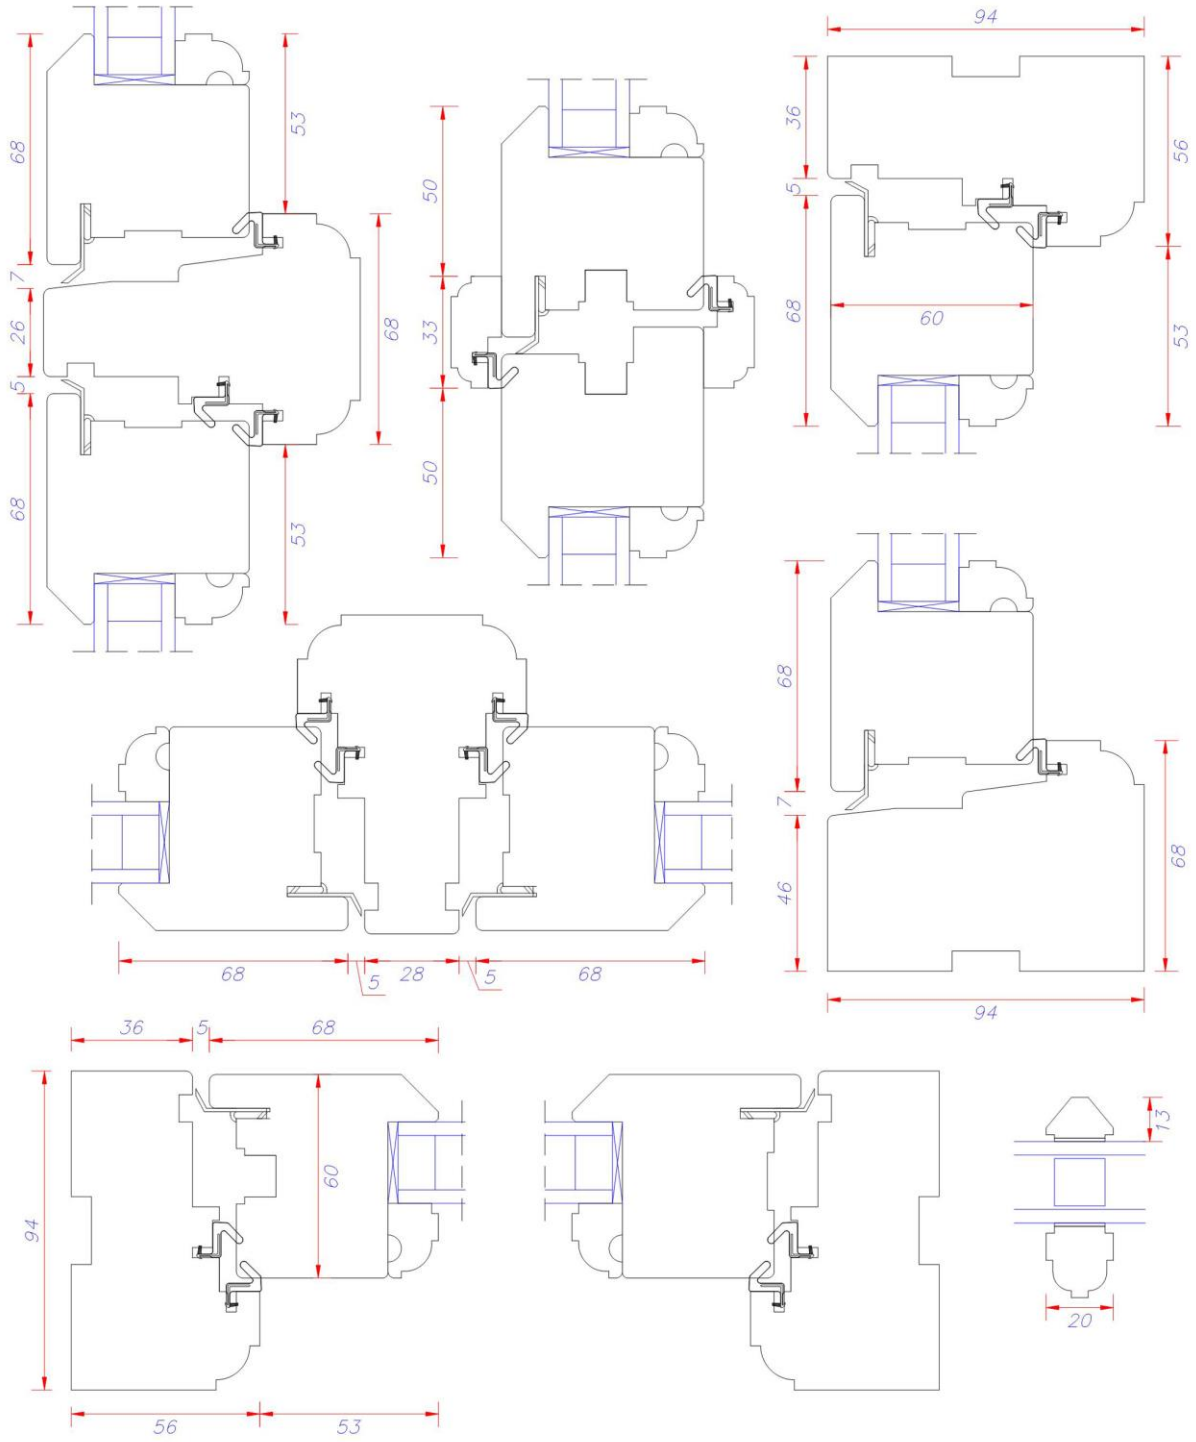

TITLE:

CASEMENT FL WPL 14/94
OGEE bars

RANEBROOK windows

Scale: DO NOT SCALE PRINT

NOTES:

Unless otherwise specified, dimensions are in millimetres.
Unmarked tolerances: 0.=±0.5 0.0=±0.25 0.00=±0.1


IF IN DOUBT, ASK

DRAWING NO:		REVISION	
ENQUIRY NO:	N/A		
DRAWING BY	CHECKED	DATE	

e: info@ranebrook.co.uk
t/f: 01322 332237
web: www.ranebrook.co.uk

83 High Street
Chesham
Buckinghamshire
HP5 1DE

This drawing is the property of RANEBROOK WINDOWS LTD and must not be copied in whole or in part without written permission. No manufacturing rights are held by any party without the prior consent of RANEBROOK WINDOWS LTD.
Possession of any drawings does not constitute an order to manufacture.

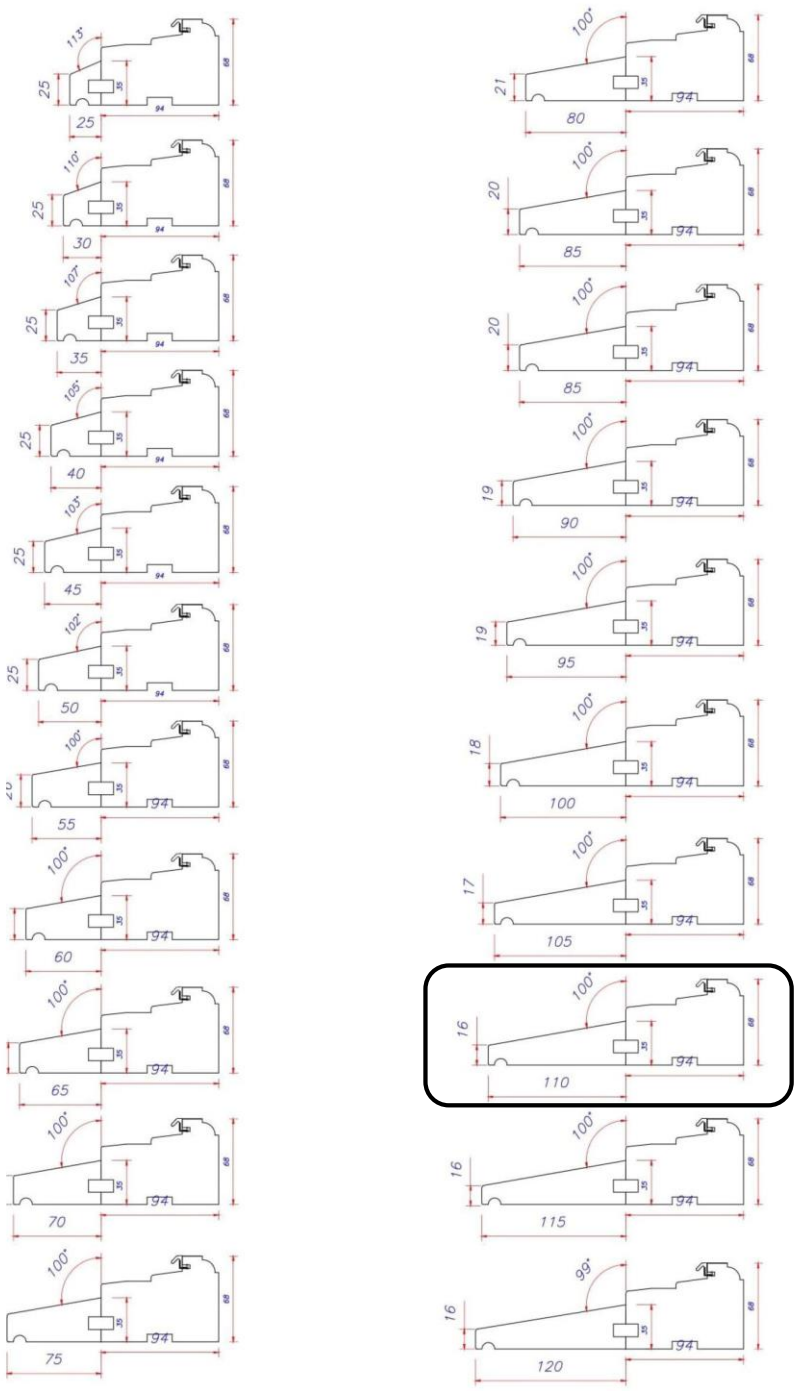

TITLE:

STANDARD CILL EXTENSION

Flush Casement Windows

RANEBROOK windows

Scale: DO NOT SCALE PRINT

e: info@ranebrook.co.uk
t/f: 01322 332237
web: www.ranebrook.co.uk

83 High Street
Chesham
Buckinghamshire
HP5 1DE

NOTES:

Unless otherwise specified, dimensions are in millimetres.
Unmarked tolerances: 0.=±0.5 0.0=±0.25 0.00=±0.1

IF IN DOUBT, ASK

DRAWING NO:		REVISION	
ENQUIRY NO:	N/A		
DRAWING BY	CHECKED	DATE	

This drawing is the property of RANEBROOK WINDOWS LTD and must not be copied in whole or in part without written permission. No manufacturing rights are held by any party without the prior consent of RANEBROOK WINDOWS LTD.
Possession of any drawings does not constitute an order to manufacture.