



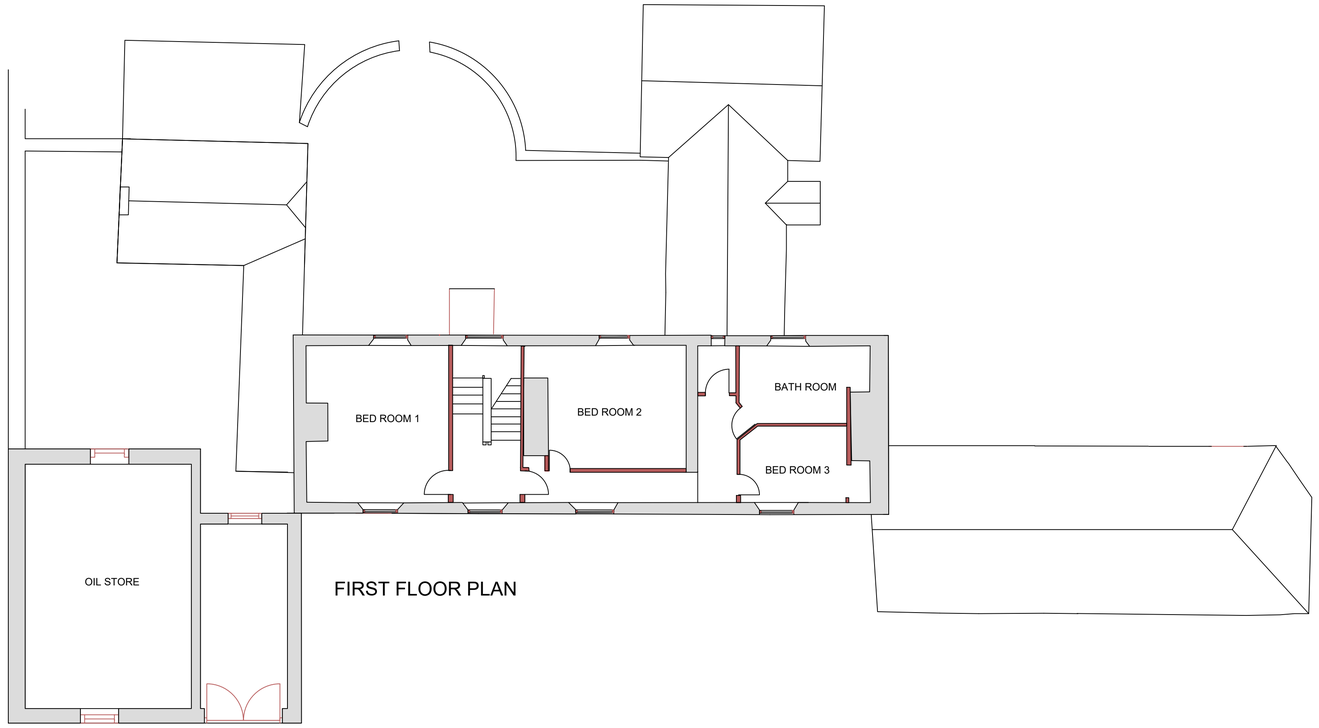

FIRST FLOOR PLAN

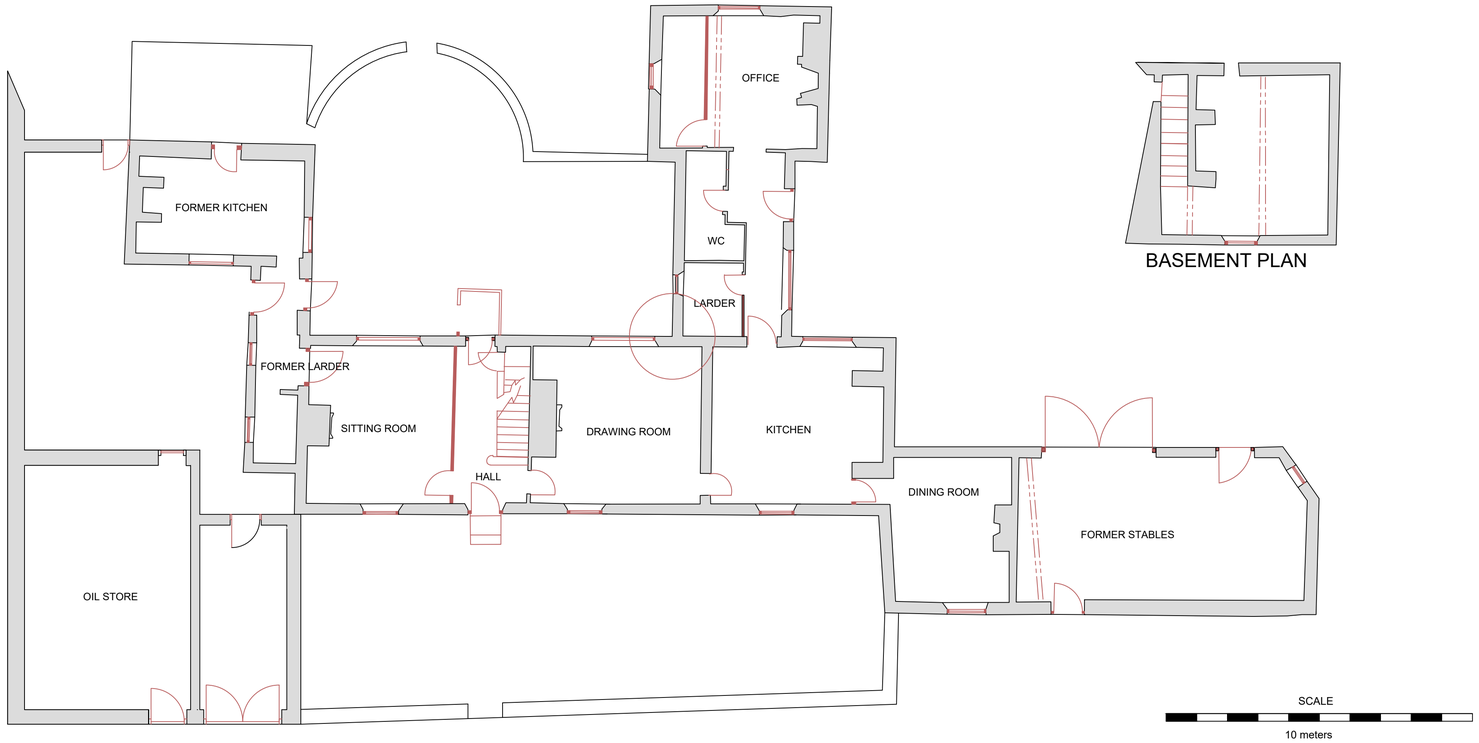

GROUND FLOOR PLAN

BASEMENT PLAN

The Principal Contractor is to verify all dimensions, levels and datums prior to commencement of work.

Any discrepancies are to be reported immediately to the Supervising Officer.

Variations and modifications to the work shown on these drawings are not to be carried out without the written permission of the Project Officer.

This drawing is the property of The National Trust. The information shown is to be treated as confidential and must not be copied, reproduced or disclosed to any third person without the The National Trust's written permission.

Maps are reproduced by permission of Ordnance Survey.
© Crown copyright and database right 2011.
All rights reserved.
Ordnance Survey licence number AL 100023974

Revision	By	Date	Details

Notes

THE NATIONAL TRUST
SOUTH WEST REGION
Tisbury Office
Place Farm Courtyard
Place Farm Tisbury
Wiltshire
SP3 6LW

Estate / Property

AVEBURY
MANOR FARMHOUSE

Drawing Title

EXISTING PLANS
GROUND FIRST FLOOR

Drawn By	Date
ps	AUG 19
Scale @ A1	Property Reference
1:100	000