
# SITE PLAN

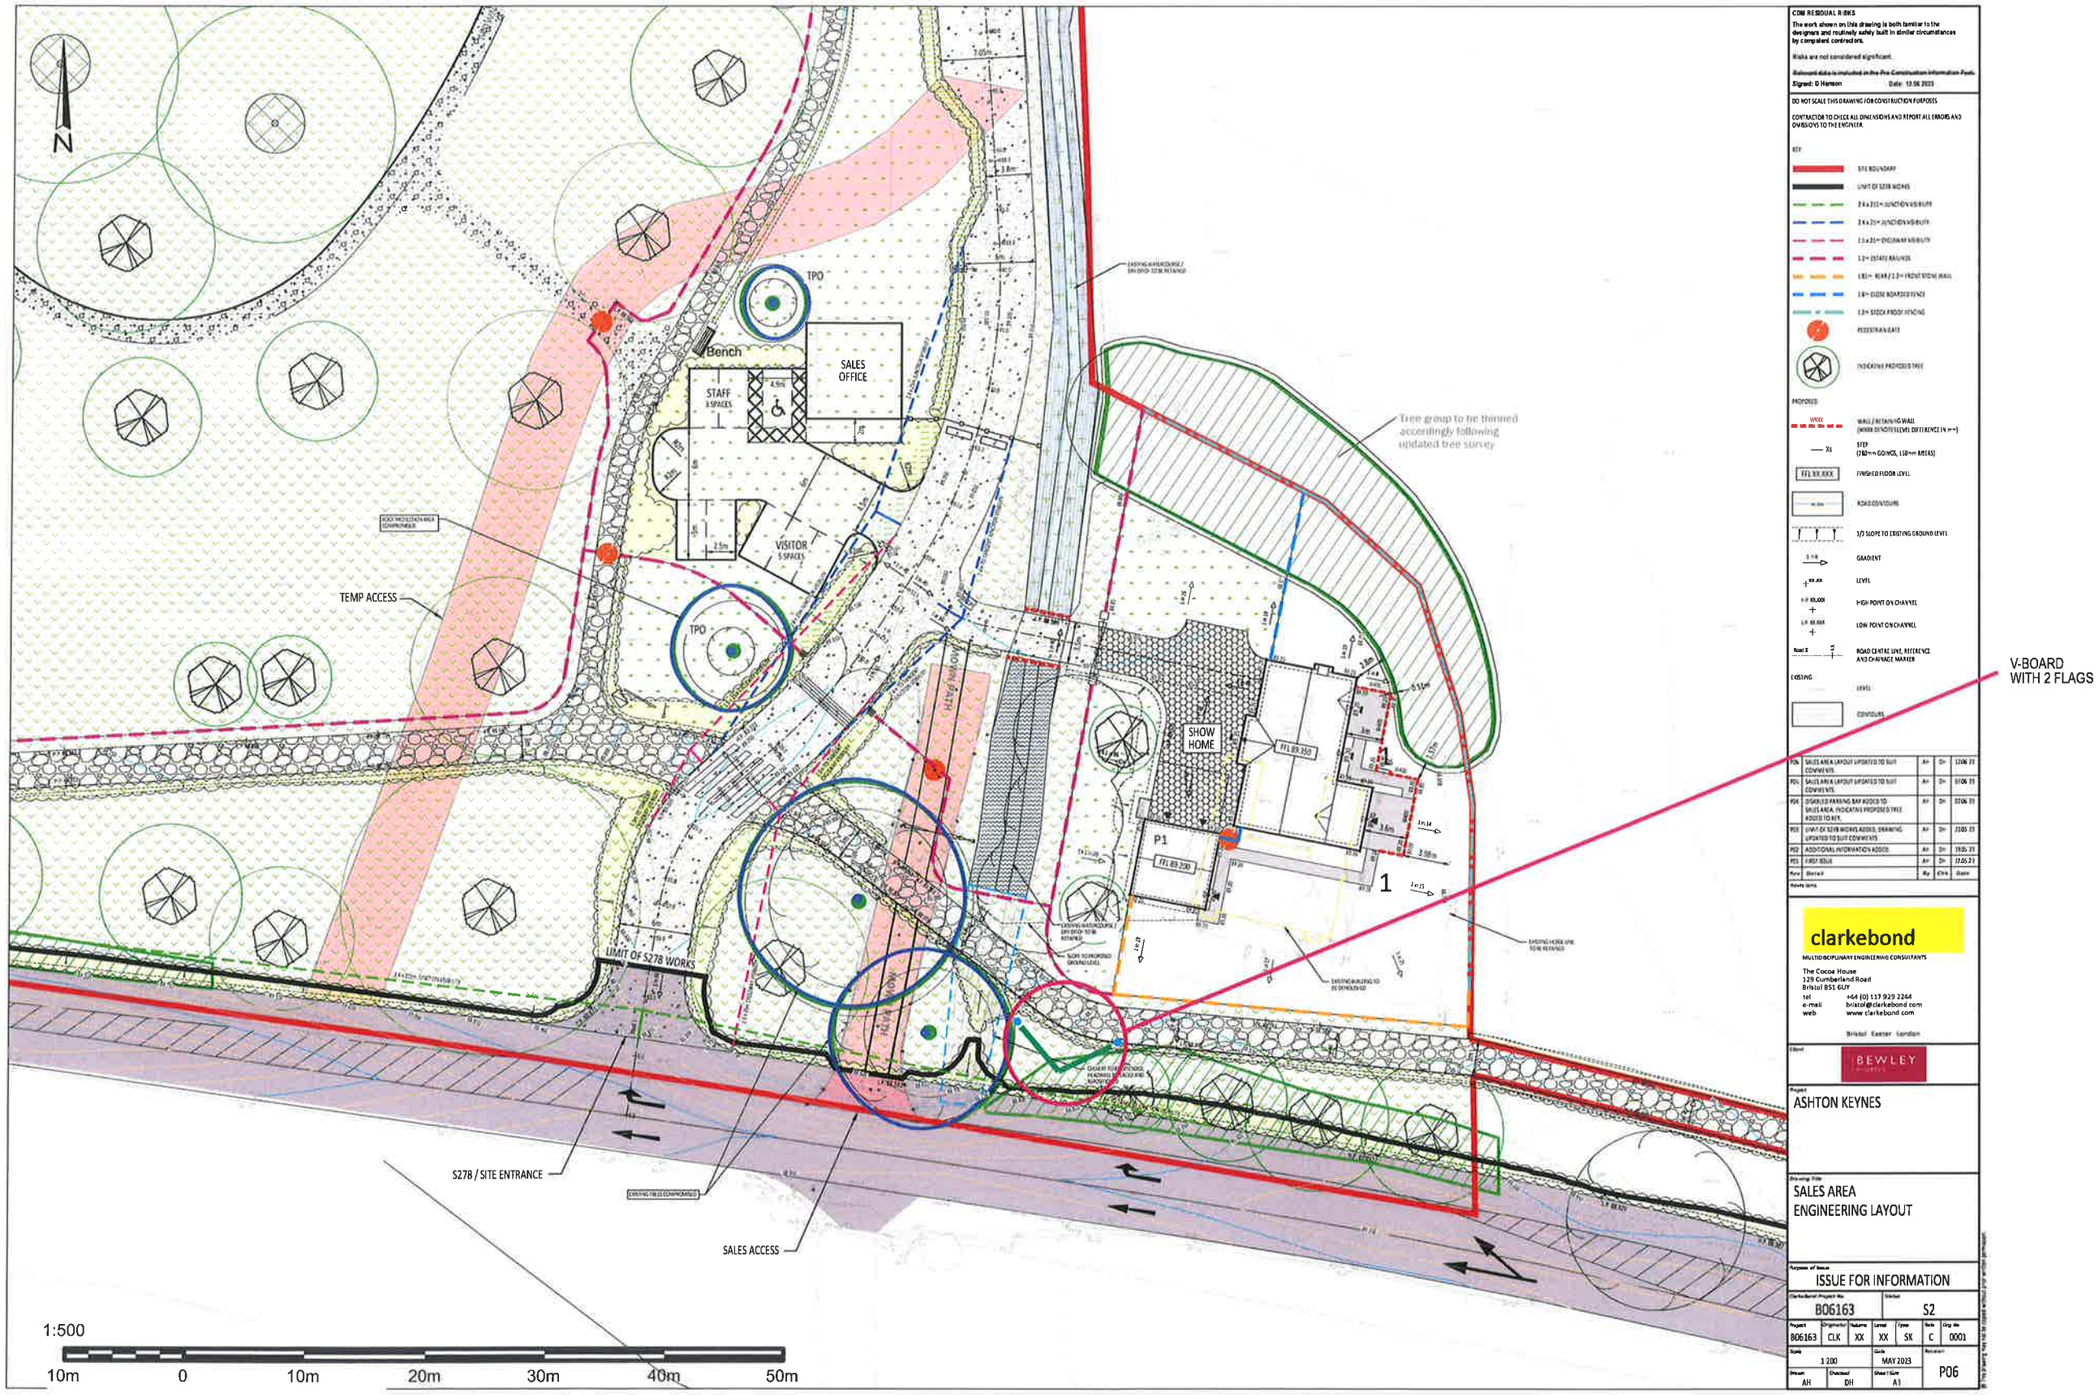


| | | | |
|---|---|---|---|
| **04712-04 ~ BEWLEY HOMES ~ KING'S WATER**<br>DATE: 1st November 2023<br>SCALE: AS SHOWN @ A3 | AG - 16.10.23 - Updated site drawing and sign position | **SITE PLAN**<br>DRAWING NO: 04712-04<br>DRAWN BY: LFH Page:5 | thinkbdw (tm)<br>4 Wyncolls Road, Colchester CO4 9HU |