
Launch Option 2

SITE PLAN

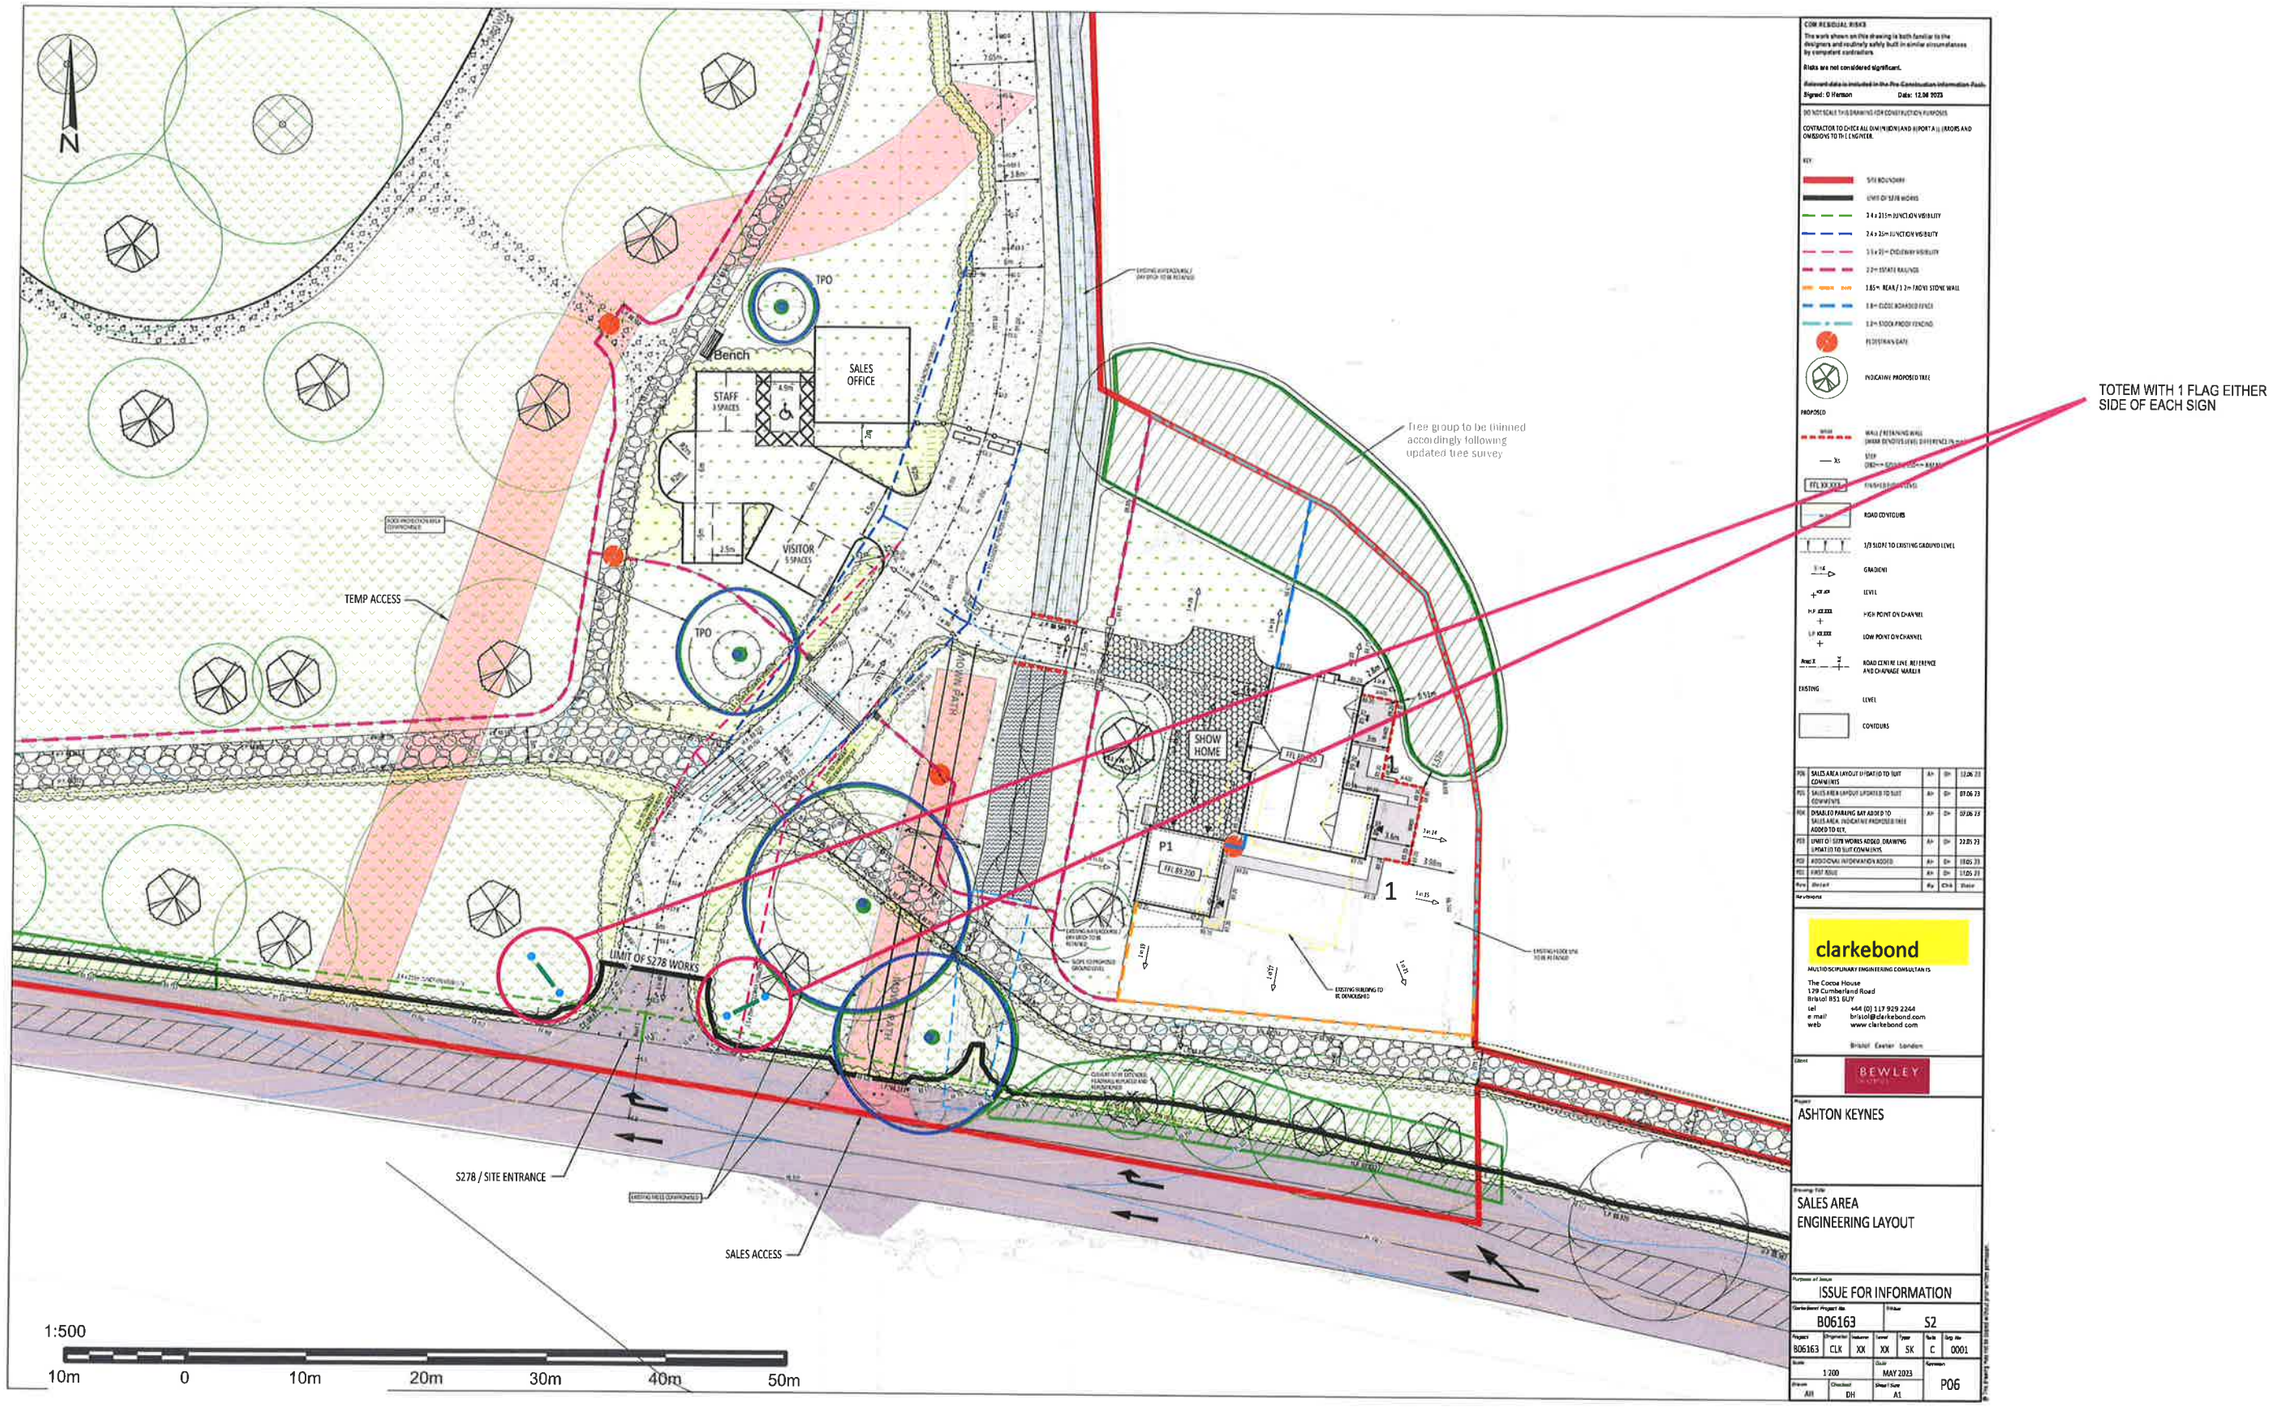

04712-04 ~ BEWLEY HOMES ~ KING'S WATER DATE: 1st November 2023 SCALE: AS SHOWN @ A3	AG - 16.10.23 - Updated site drawing and sign position	**SITE PLAN** DRAWING NO: 04712-04 DRAWN BY: LFH Page:11	thinkbdw 4 Wyncolls Road, Colchester CO4 9HU