
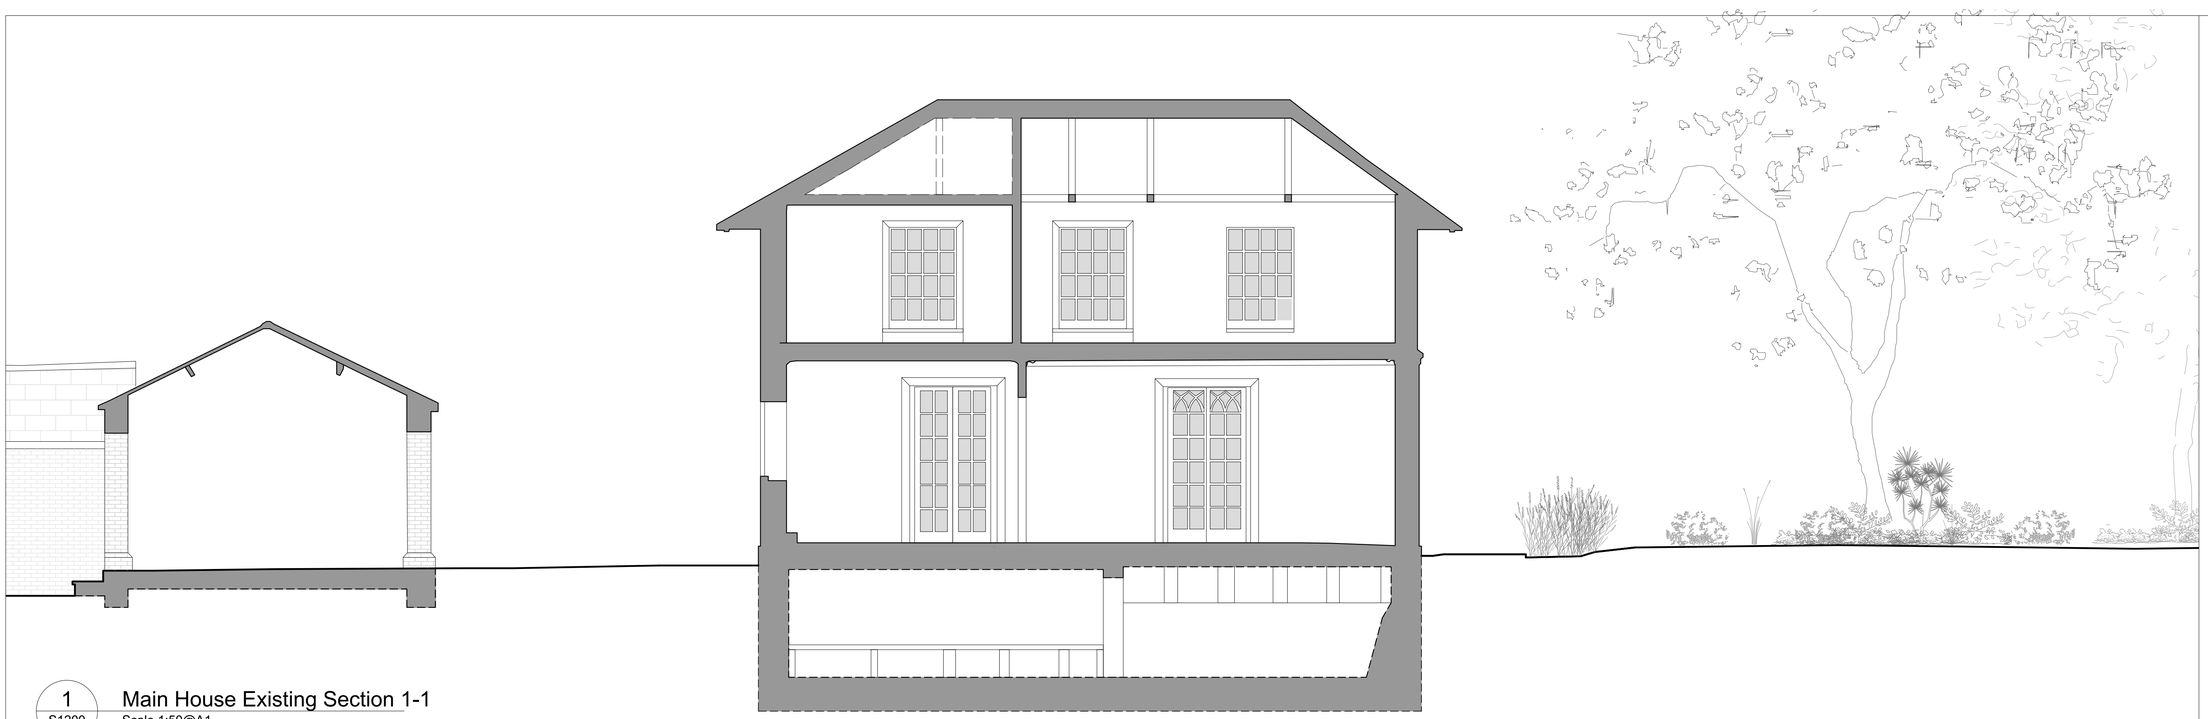


1
S1200

Main House Existing Section 1-1

Scale 1:50@A1

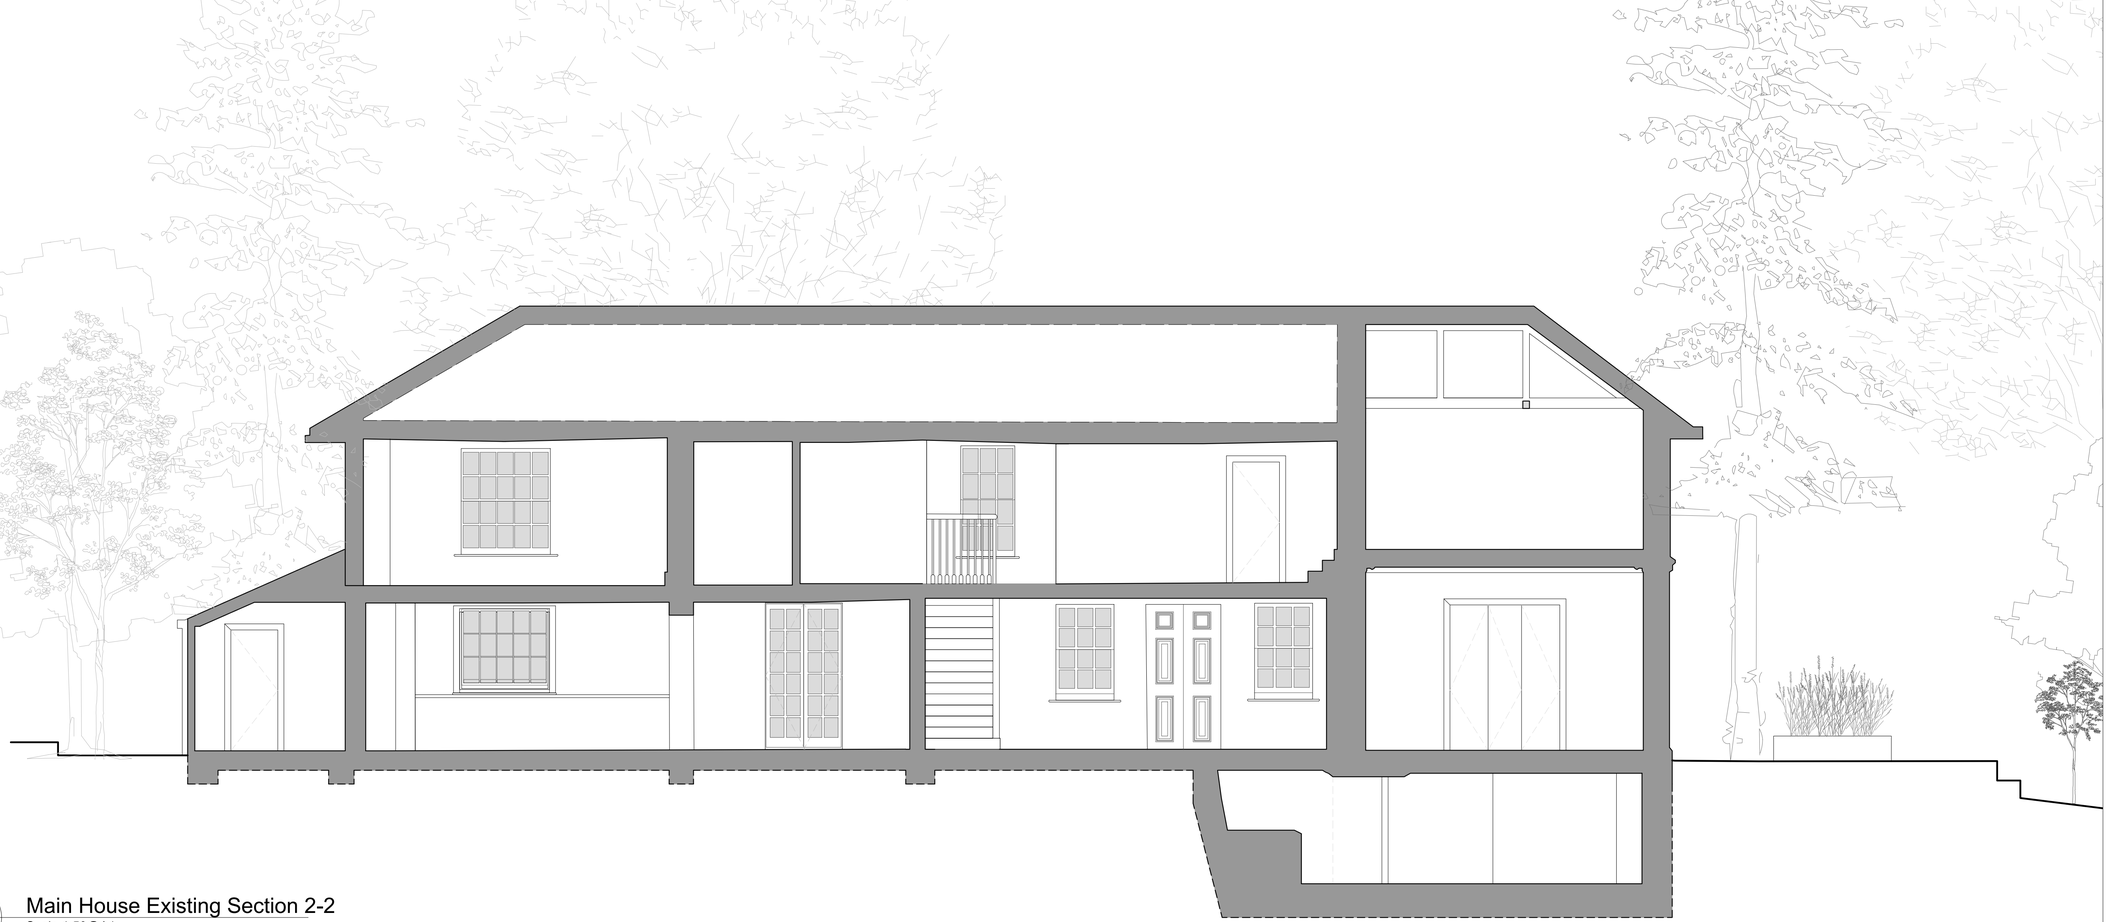

2
S1200

Main House Existing Section 2-2

Scale 1:50@A1

1:200
0 10 20m

1:100
0 5 10m

1:50
0 2 5m

1:10
0 0.5 1m

DISCLAIMER:
Dimensions govern.
All dimensions in millimeters unless otherwise noted.
Finch Architecture Ltd shall be immediately notified in writing of any discrepancies.
This drawing is protected under copyright and shall not be reproduced in part or whole without the prior written consent of Finch Architecture Ltd.

REV:	DATE:	DESCRIPTION:	BY:
00	2023.11.30	EXISTING	AHW

EXISTING

Project:

Lockeridge Down
Marlborough
SN84EL

Drawing Title:

Main House
Existing Sections 1-1 & 2-2

Scale:
1:100 @ A1
1:200 @ A3

Date:
2023.11.30

Drawn By:
AHW

Job No.	Drawing No.	Revision
140	S1200	00

FINCH
architecture & development

w: finch-ad.com e: info@finch-ad.com