
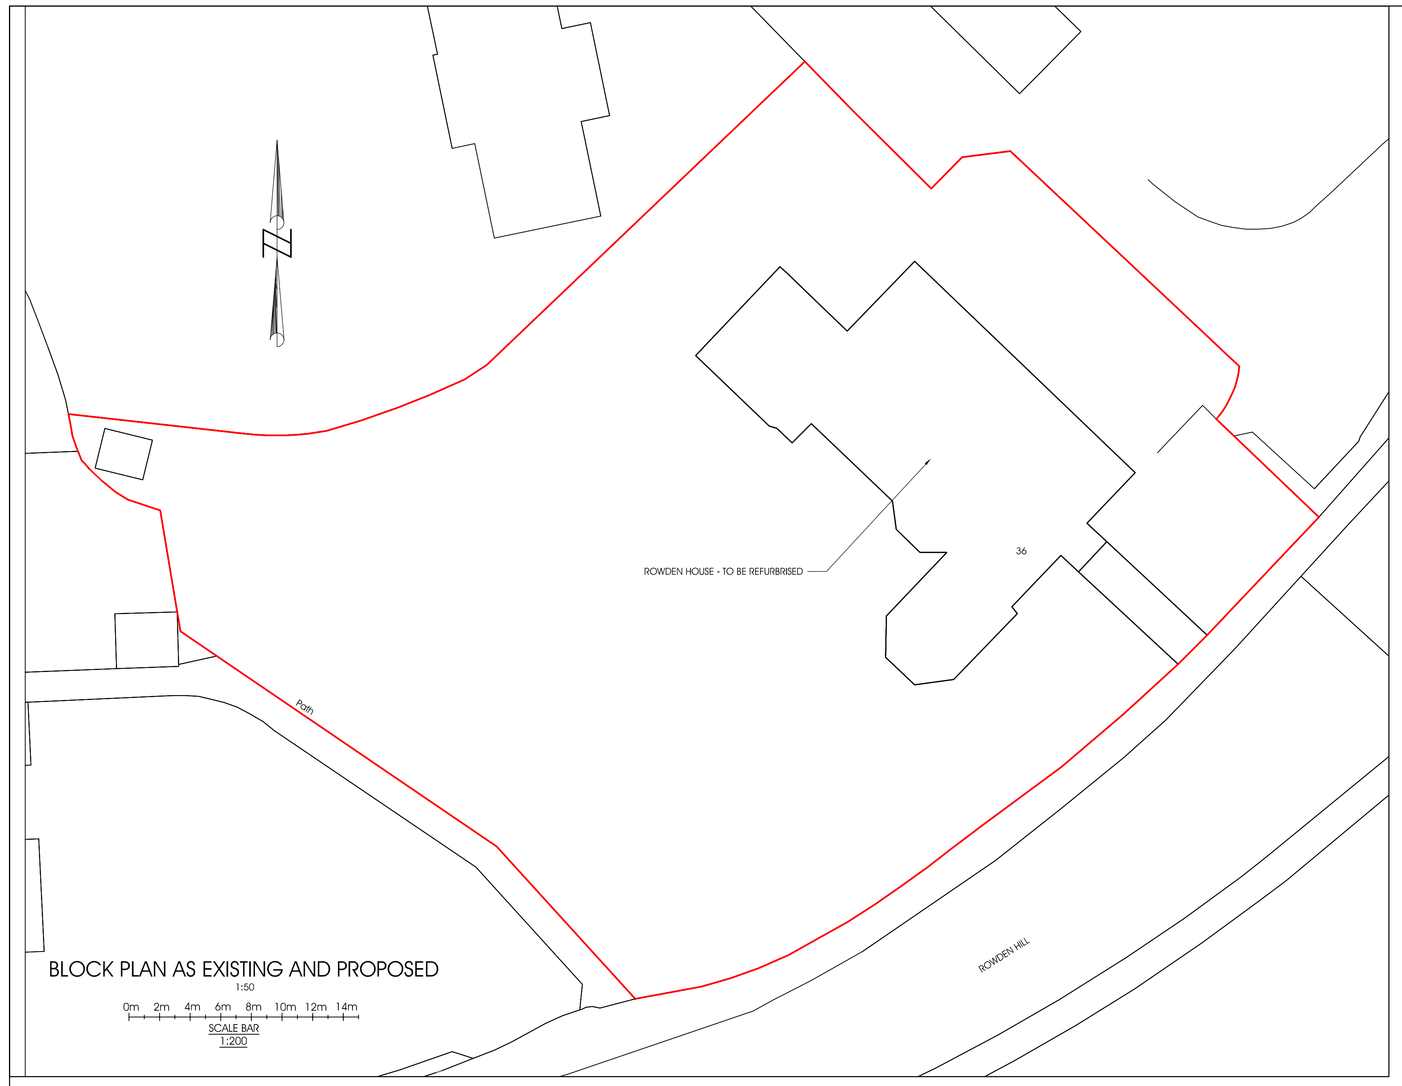


BLOCK PLAN AS EXISTING AND PROPOSED

1:50

0m 2m 4m 6m 8m 10m 12m 14m

SCALE BAR
1:200

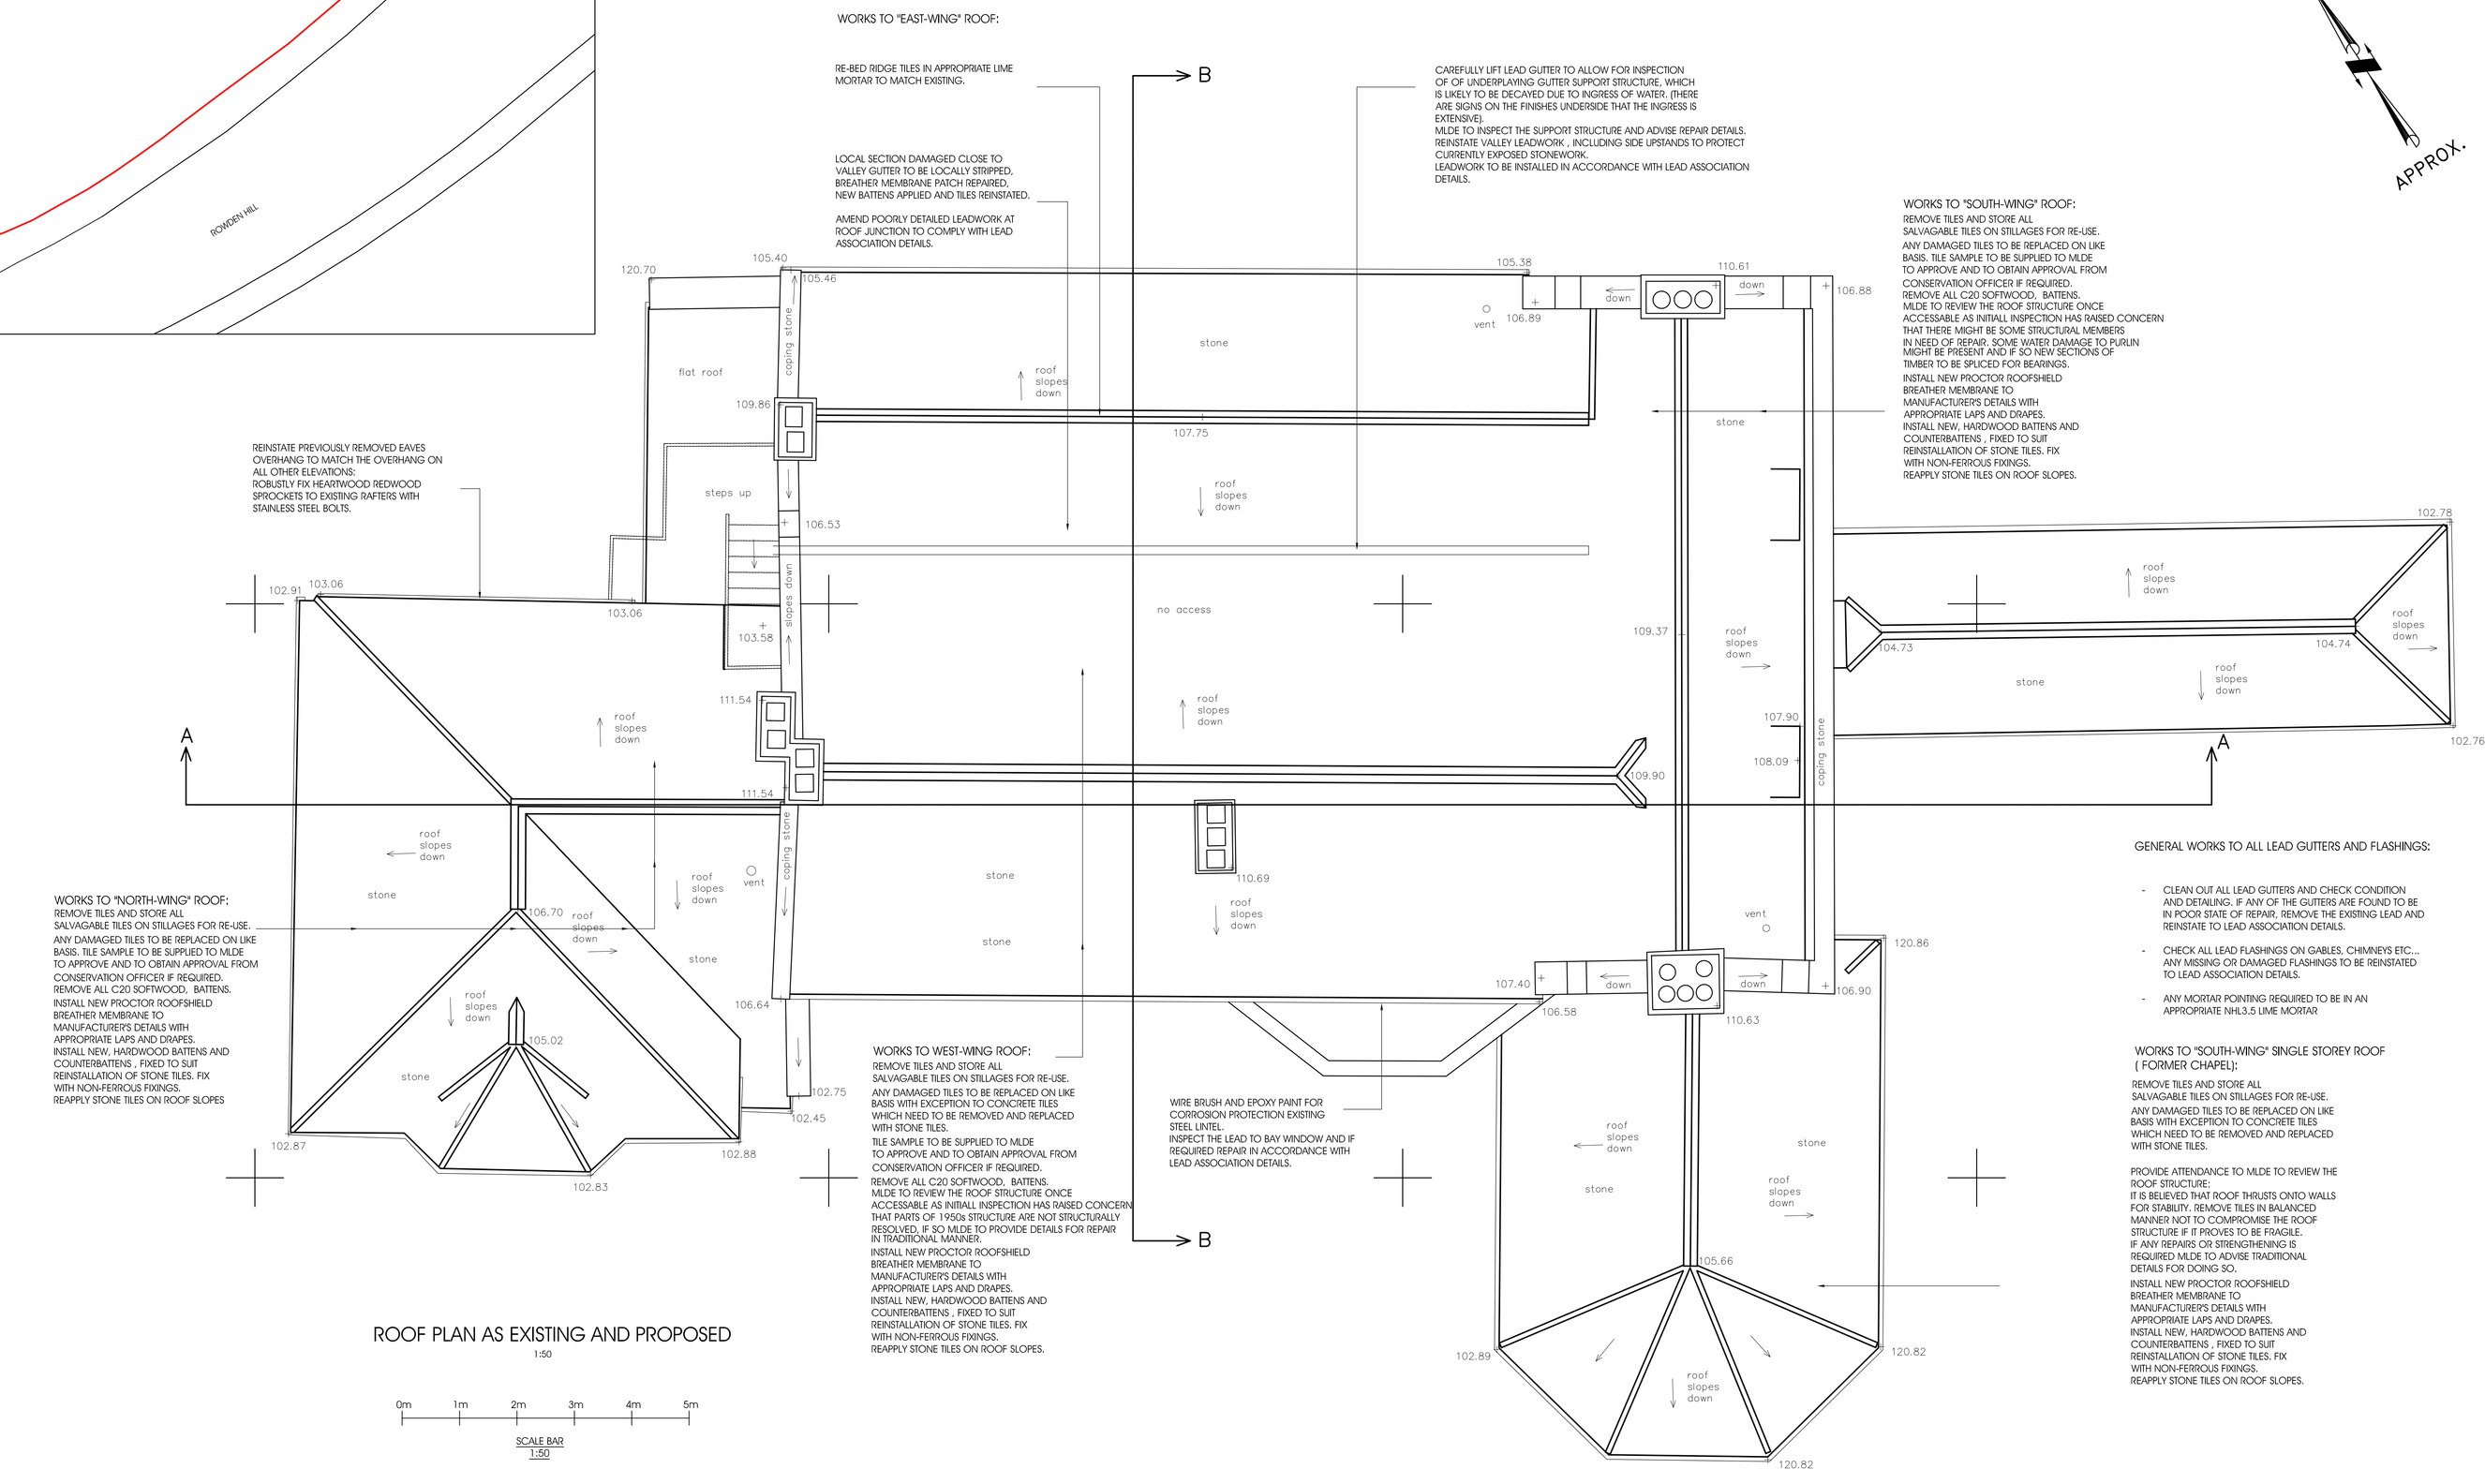

ROOF PLAN AS EXISTING AND PROPOSED

1:50

0m 1m 2m 3m 4m 5m

SCALE BAR
1:50

mark lovell DESIGN ENGINEERS

6 HIGH STREET, DEVIZES, WILTSHIRE, SN10 1AS.
TEL: 01380 724 513
FAX: 01380 729 929
WEB: www.mldes.co.uk

client: FYNAMORE ASSET MANAGEMENT LTD

project: REPAIR OF ROWDEN HOUSE, 36 ROWDEN HILL, CHIPPENHAM, SN15 2AG

job no.–drg. no.: 3931- EXⅅPR-001

drg. title: BLOCK PLAN AND ROOF PLAN AS EXISTING AND AS PROPOSED

scale: AS SHOWN @ A0

drawn by: SL

date: OCTOBER 2023

checked: ML

approved: ML

notes:
© SURVEY CARRIED OUT BY AND IS COPYRIGHT OF ANTHONY BROOKES SURVEYS Ltd.
(SURVEY CARRIED OUT OCTOBER 2023)

P1 - 03.11.23 - ISSUED PRELIMINARY FOR CLIENT'S COMMENT
LBC - 14.12.23 - ISSUED FOR LISTED BUILDING APPROVAL

P1 LBC