


SOUTH-WEST ELEVATION AS EXISTING AND PROPOSED

1:50

0m 1m 2m 3m 4m 5m

SCALE BAR
1:50

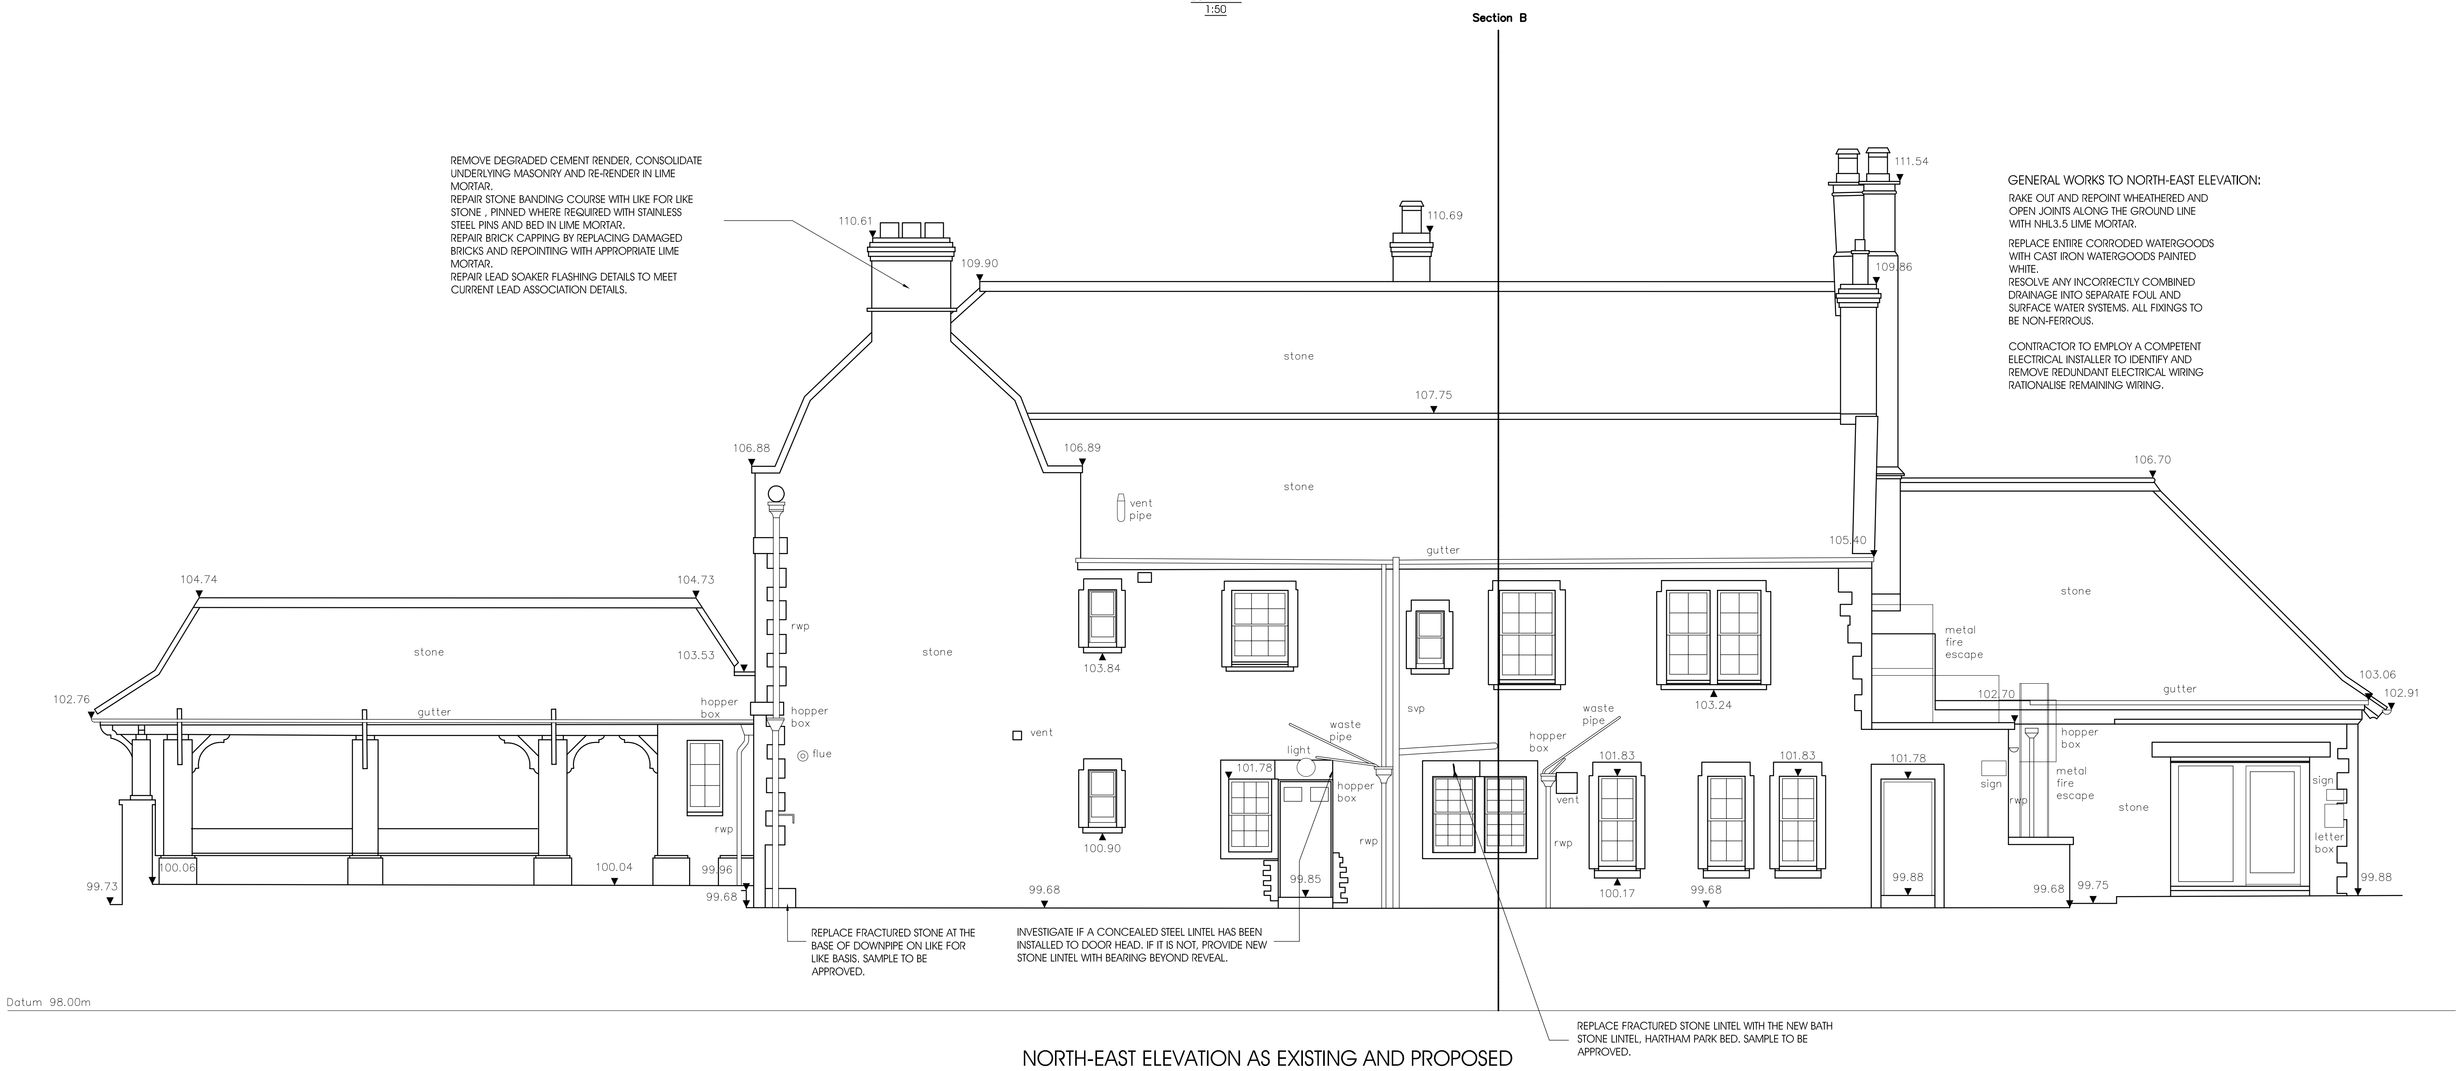

NORTH-EAST ELEVATION AS EXISTING AND PROPOSED

1:50

mark lovell DESIGN ENGINEERS 6 HIGH STREET, DEVIZES, WILTSHIRE, SN10 1AS. TEL: 01380 724 013 FAX: 01380 729 929 WEB: www.mldes.co.uk	client: FYNAMORE ASSET MANAGEMENT LTD	project: REPAIR OF ROWDEN HOUSE, 36 ROWDEN HILL, CHIPPENHAM, SN15 2AG job no.–drg. no.: 3931- EX&PR-003	drg. title: SOUTH-WEST AND NORT-EAST ELEVATIONS AS EXISTING AND PROPOSED	scale: AS SHOWN @ A0 drawn by: SL date: OCTOBER 2023	checked: ML approved: ML	notes: © SURVEY CARRIED OUT BY AND IS COPYRIGHT OF ANTHONY BROOKES SURVEYS Ltd. (SURVEY CARRIED OUT OCTOBER 2023)

P1 - 03.11.23 - ISSUED PRELIMINARY FOR CLIENTS COMMENT
L&C - 14.12.23 - ISSUED FOR LISTED BUILDING APPROVAL

P1	L&C