


1
A2200

Main House Proposed Section 1-1

Scale 1:50@A1

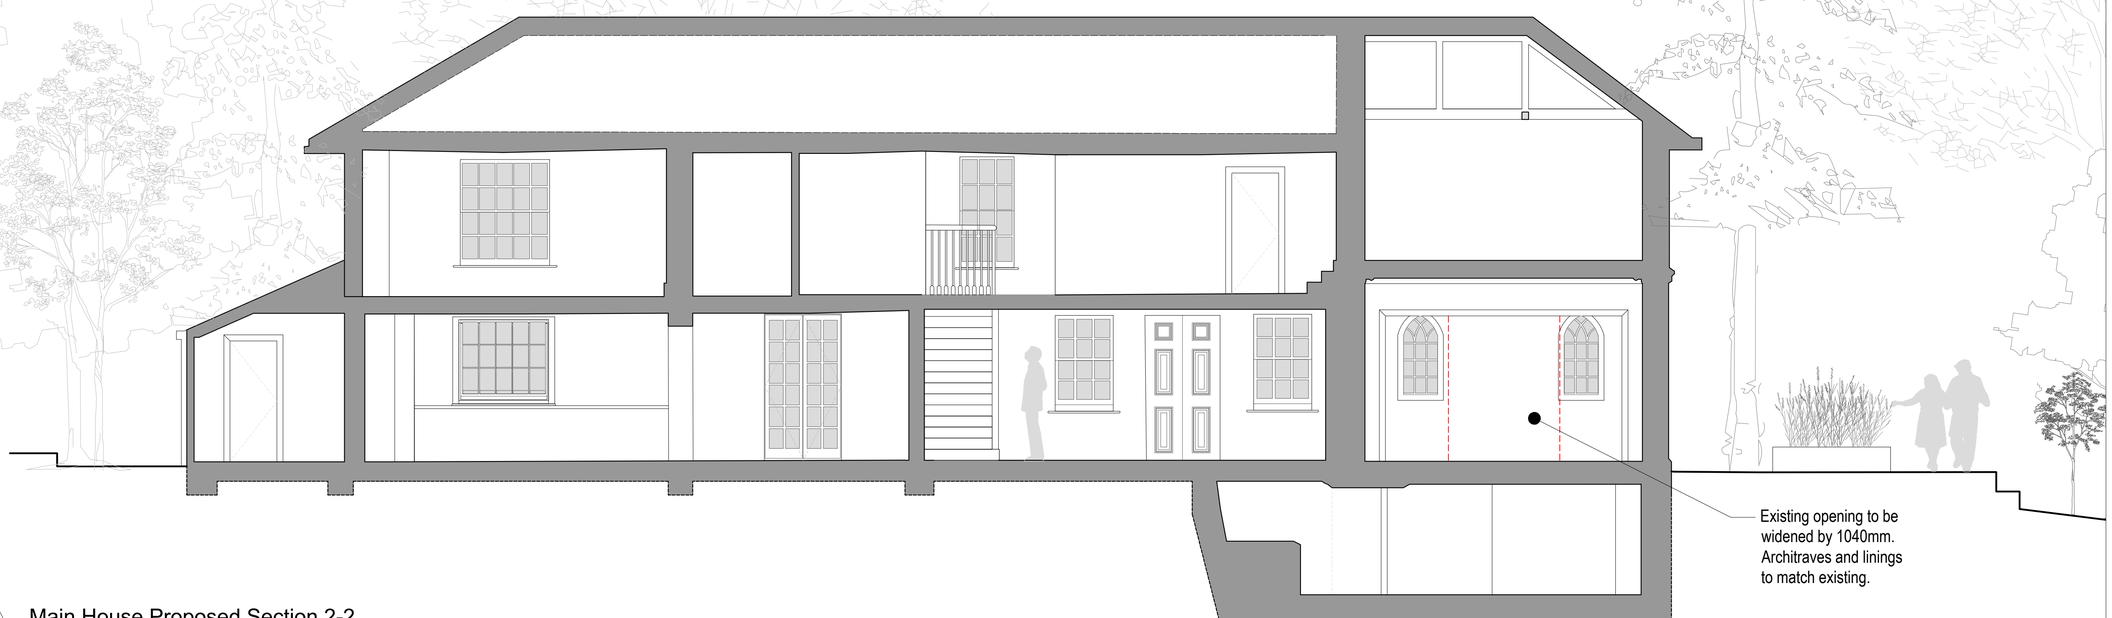

2
A2200

Main House Proposed Section 2-2

Scale 1:50@A1

1:200
0 10 20m

1:100
0 5 10m

1:50
0 2 5m

1:10
0 0.5 1m

DISCLAIMER:
Dimensions govern.
All dimensions in millimeters unless otherwise noted.
Finch Architecture Ltd shall be immediately notified in writing of any discrepancies.
This drawing is protected under copyright and shall not be reproduced in part or whole without the prior written consent of Finch Architecture Ltd.

REV:	DATE:	DESCRIPTION:	BY:
00	2023.12.06	PLANNING	AHW

PLANNING

Project:

Lockeridge Down
Marlborough
SN84EL

Drawing Title:

Proposed Sections 1-1 & 2-2

Scale:
1:50 @ A1
1:100 @ A3

Date:
2023.11.30

Drawn By:
AHW

Job No.	Drawing No.	Revision
140	A2200	00

FINCH
architecture & development

w: finch-ad.com e: info@finch-ad.com