GENERAL NOTES
All work to be to the entire satisfaction of the Local Authority, notwithstanding anything shown on these drawings.

All dimensions are structural unless otherwise noted.


Both drawing and design are © Matthew Clay Architects Ltd 2023.

KEY

Line of ownership shown in **BLUE**


Extent of affected area shown in **RED**

Close hatching denotes extent of Solar Array

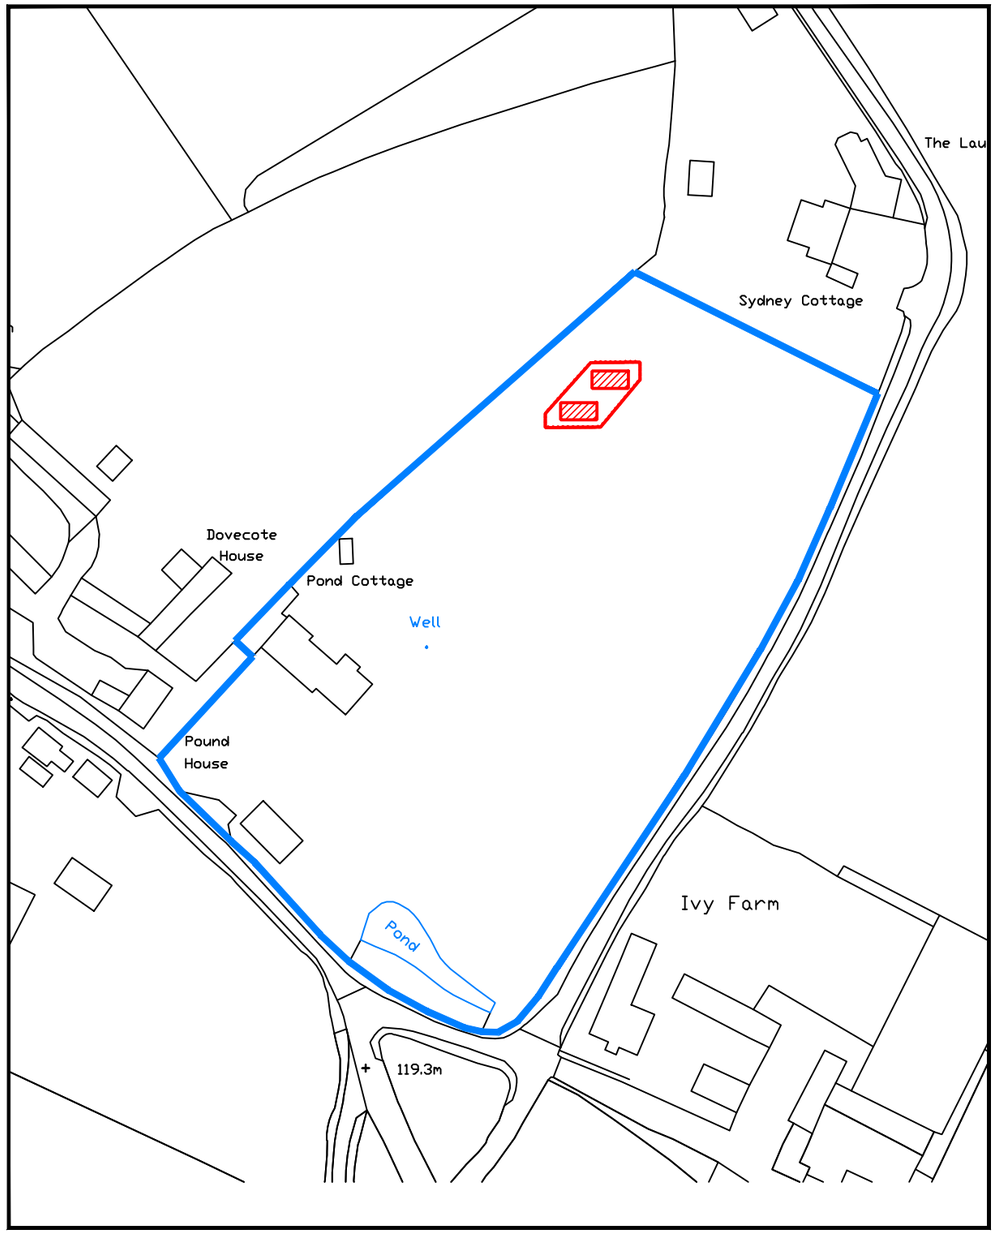

LOCATION PLAN 1:1250@A3

0 75m

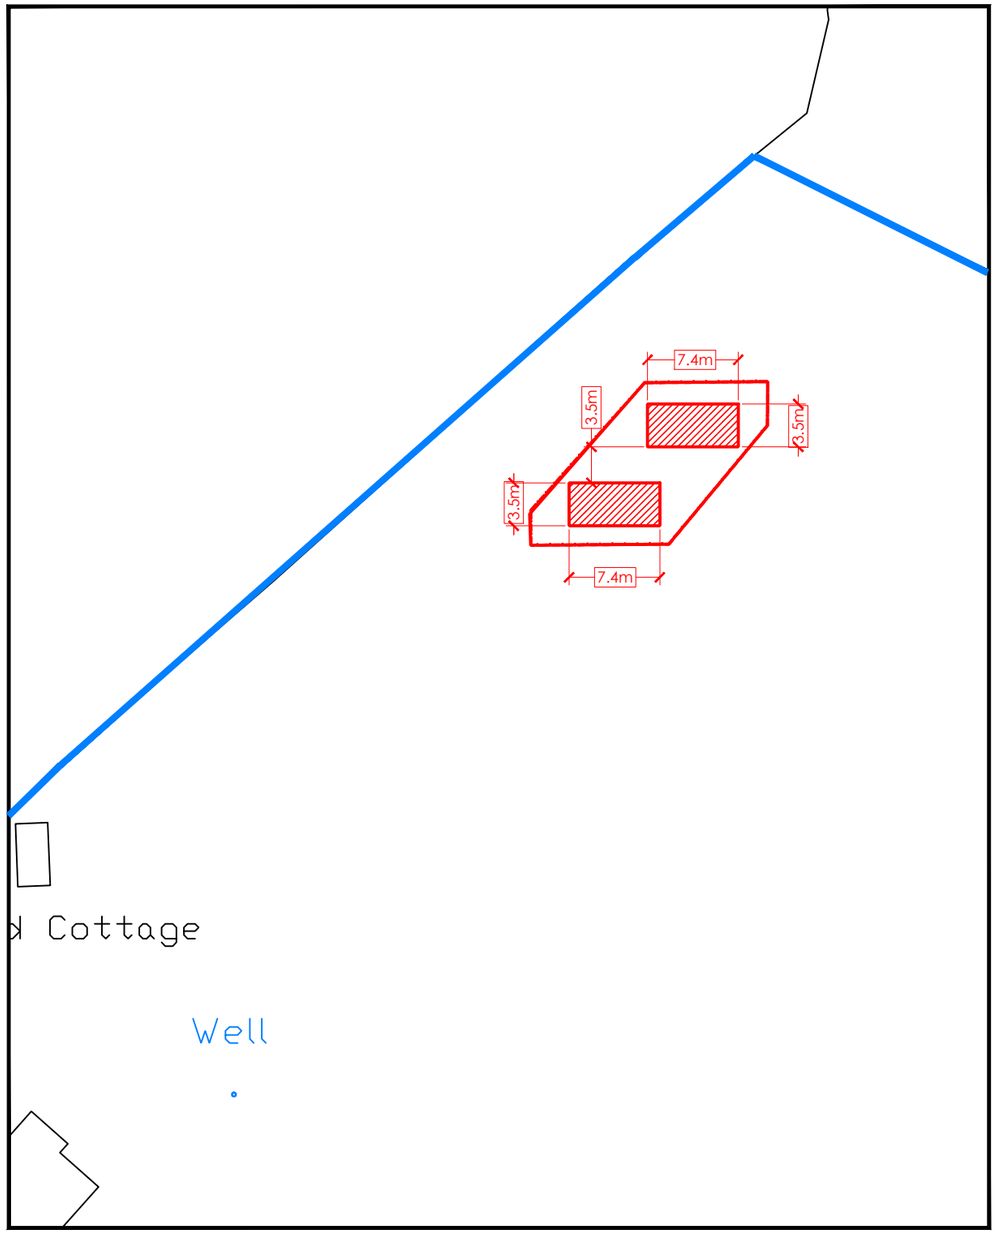

CONTEXT PLAN 1:500@A3

0 30m

REV	DESCRIPTION	DATE
A	PLANNING ISSUE	14.12.2023

SCALE 1:1250/1:500 @A3 | DRAWN ZM | CHECKED MC

PROJECT
PV INSTALLATION
POND COTTAGE, WEST YATTON,
WILTSHIRE, SN14 7EW

DRAWING NAME
SITE AND LOCATION PV ARRAY

DRAWING NUMBER **282.3.001** REVISION A

PLANNING

matthew clay architects