No 1 THE ARCADE
EARLS COURT ROAD
AMESBURY
SALISBURY
WILTSHIRE
SP4 7LY

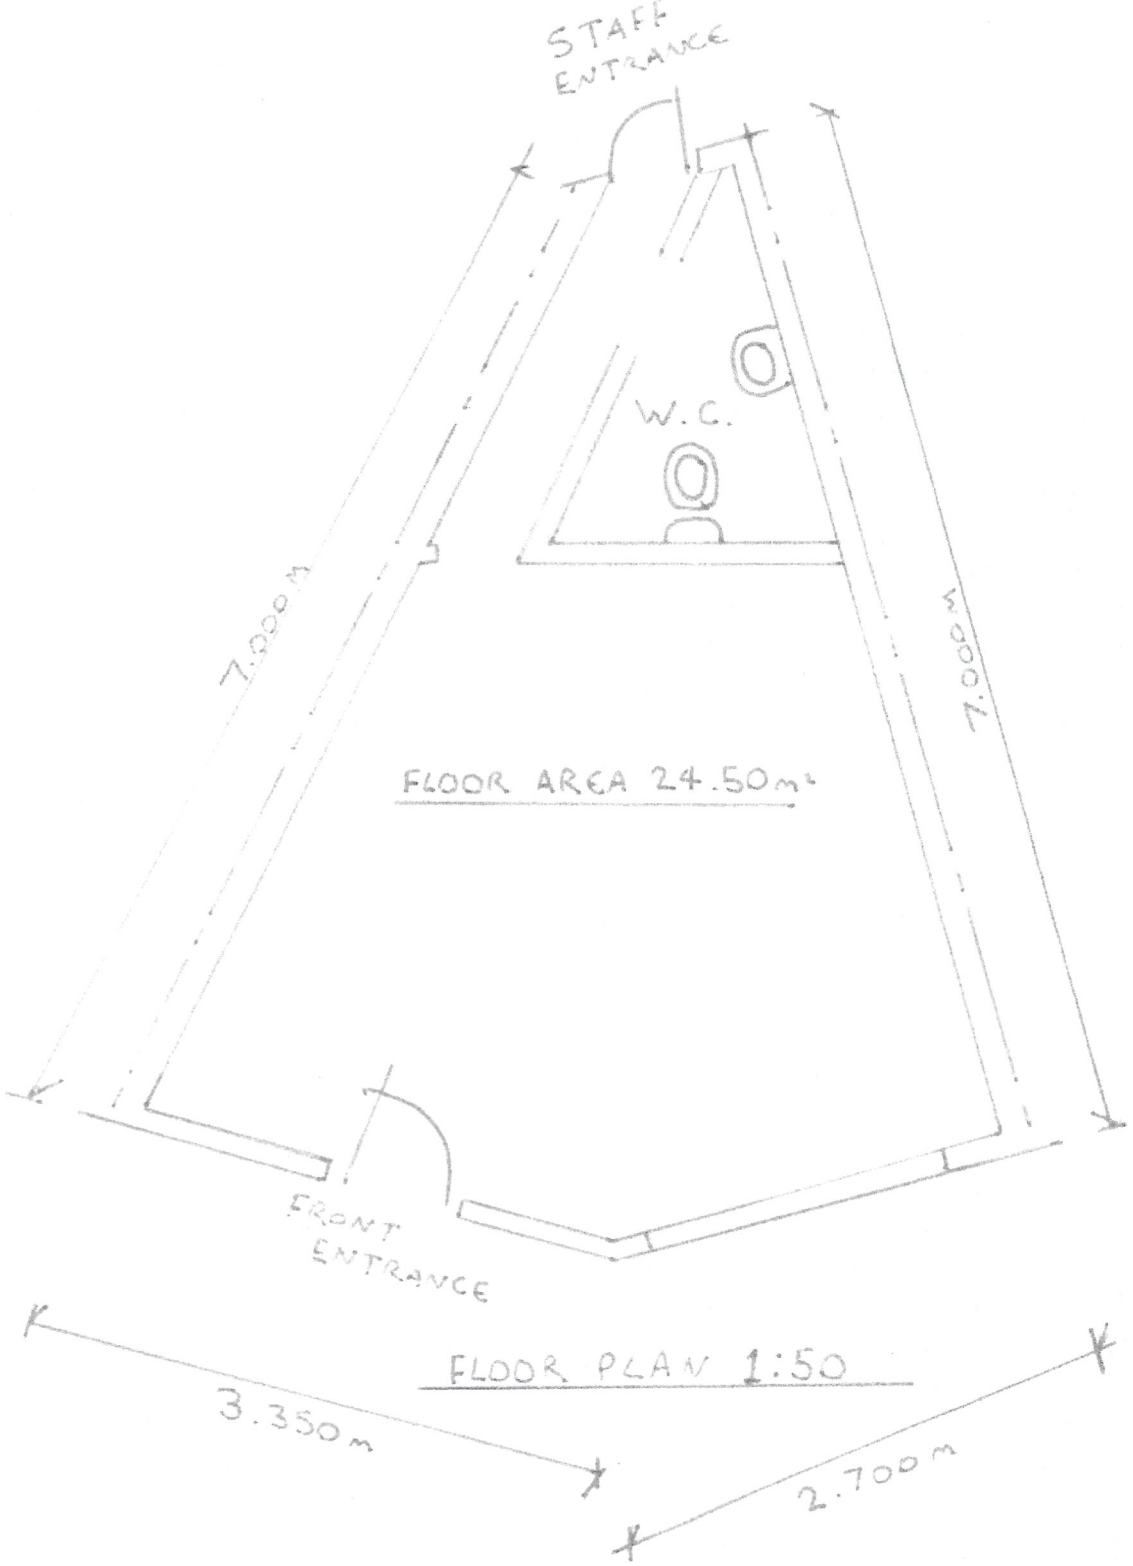

FLOOR PLAN 1:50

SCALE 1:50

0 0.5 1.0 1.5 2.0 2.5 5m