



East Elevation

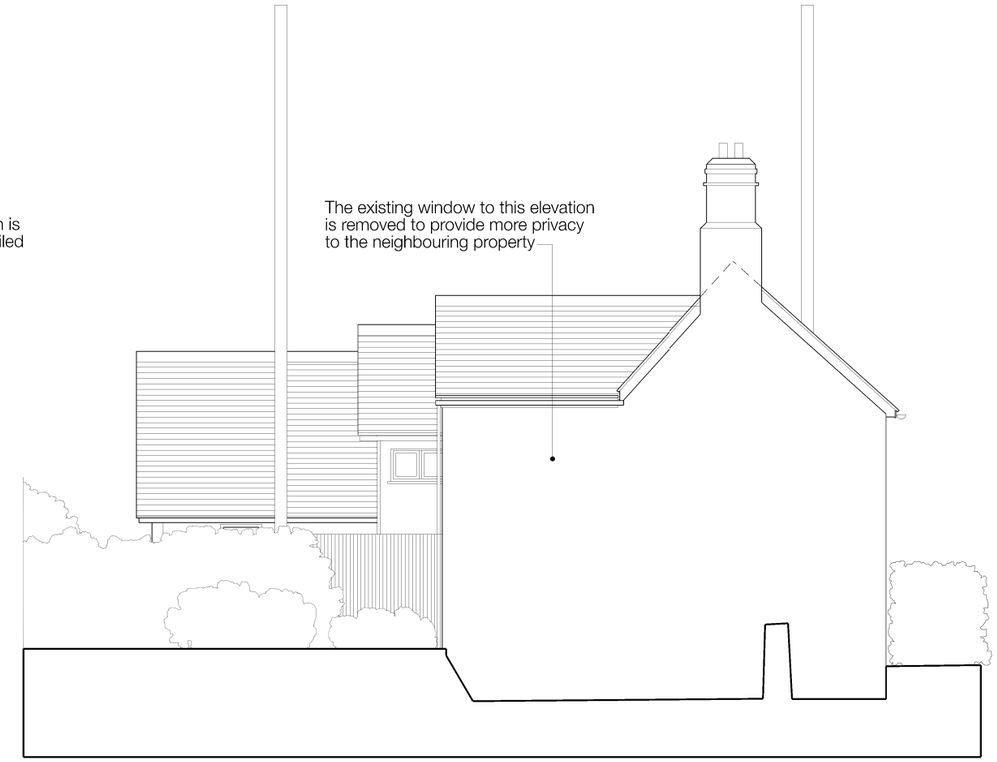

West Elevation

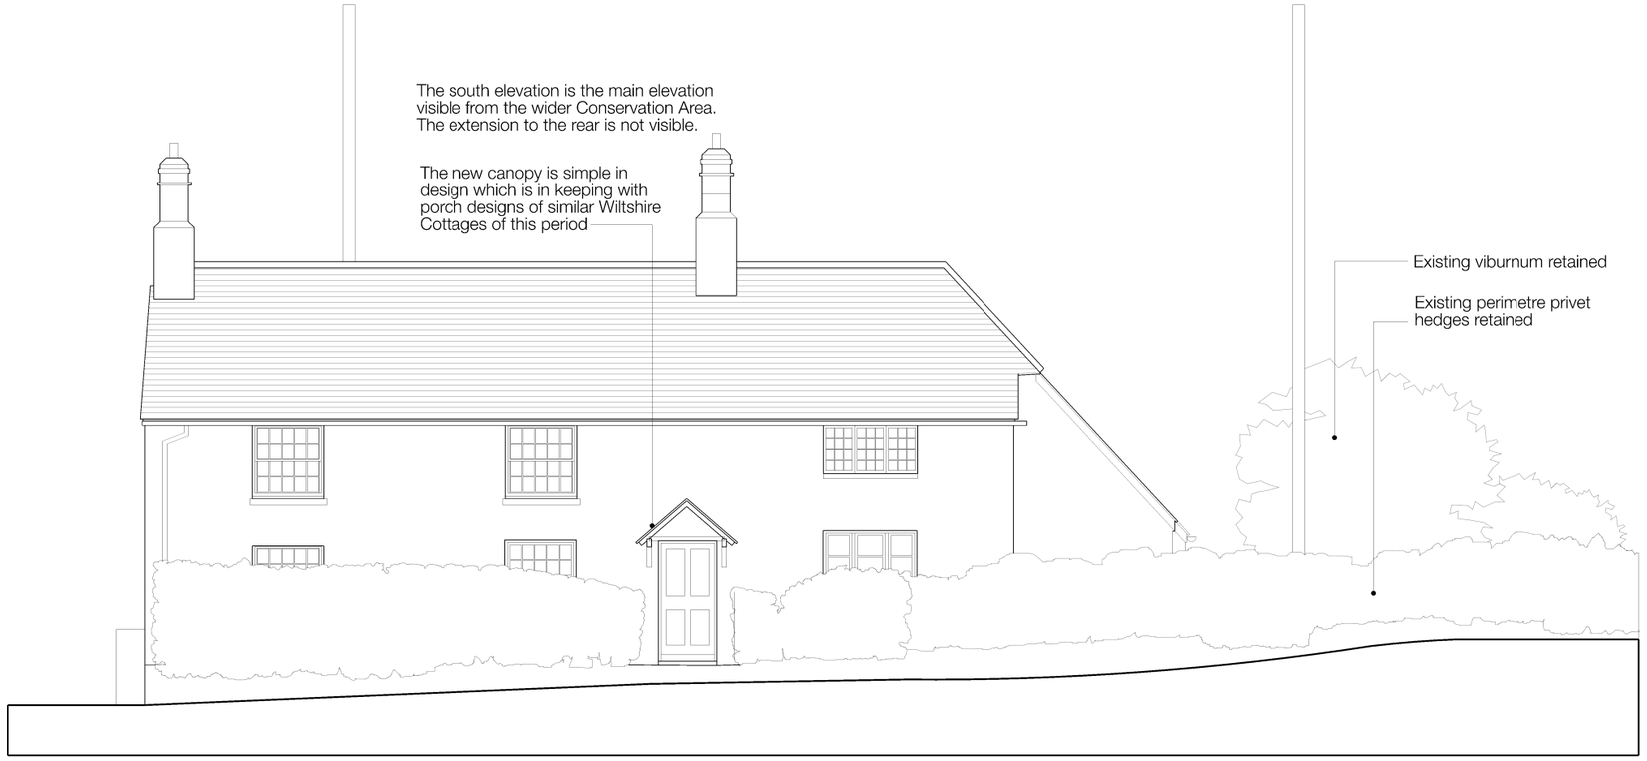

South Elevation

Juggler's Cottage

Title	Proposed elevations as seen from the wider area	Scale	1:100 @ A3
Number	156 P 10	Date	November 2023
Revision		Drawn	MG

GOULD architects
40 Chaucer Road
Bath
BA2 4SN
01225 460854
07854 773285
enquiries@gouldarchitects.co.uk

metres
0 1 2 4 8