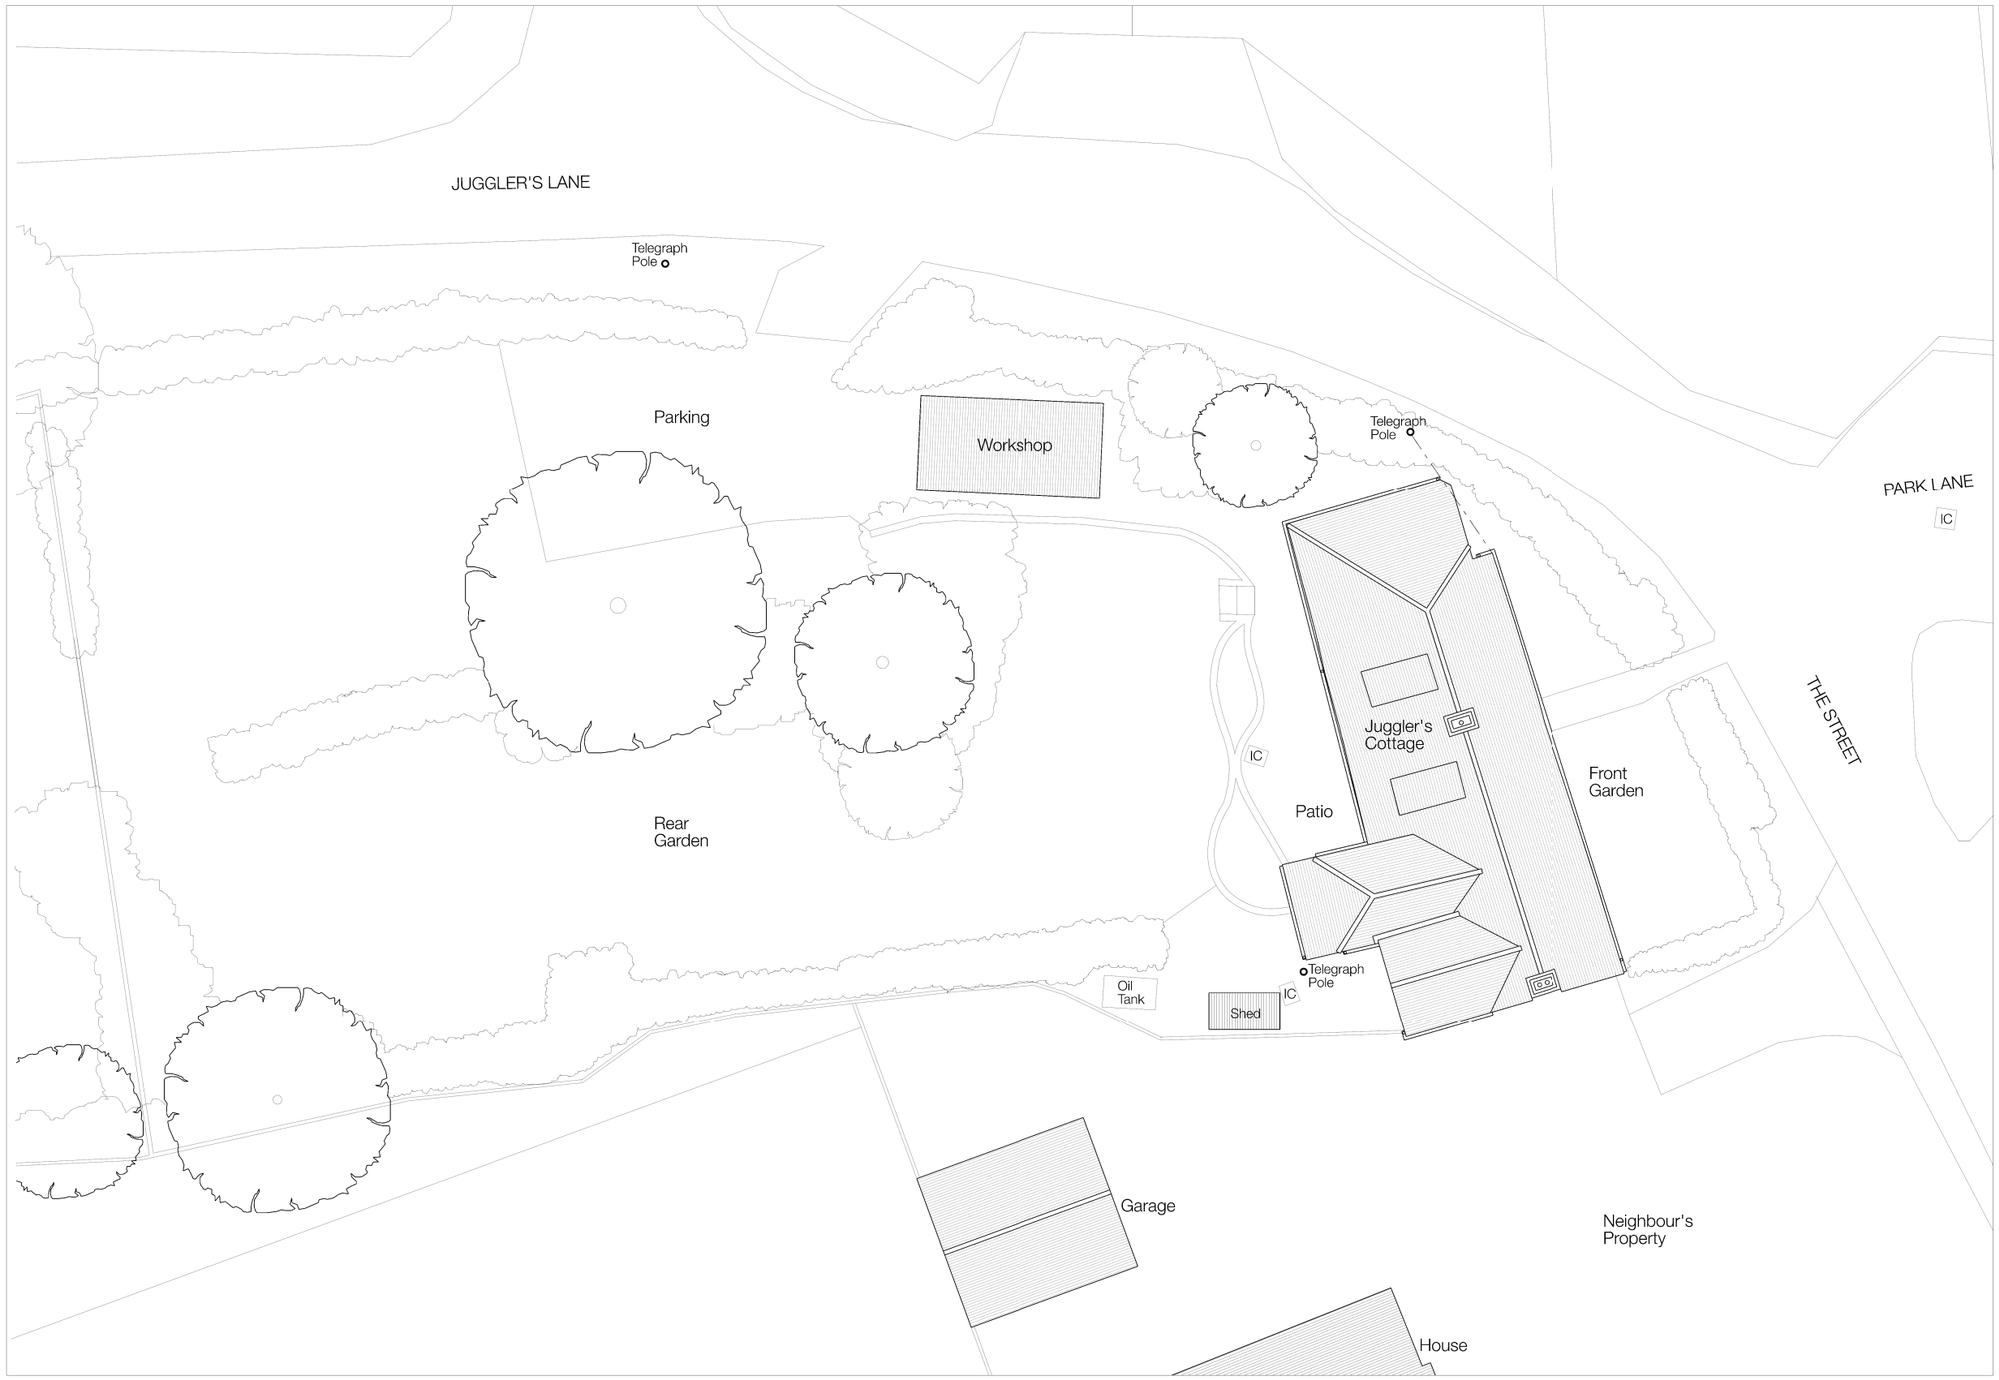


Juggler's Cottage

Title	Existing Site Plan	Scale	1:200 @ A3
Number	156 P 02	Date	November 2023
Revision		Drawn	MG

GOULD architects
40 Chaucer Road
Bath
BA2 4SN
01225 460854
07854 773285
enquiries@gouldarchitects.co.uk

metres
0 2 4 8 16