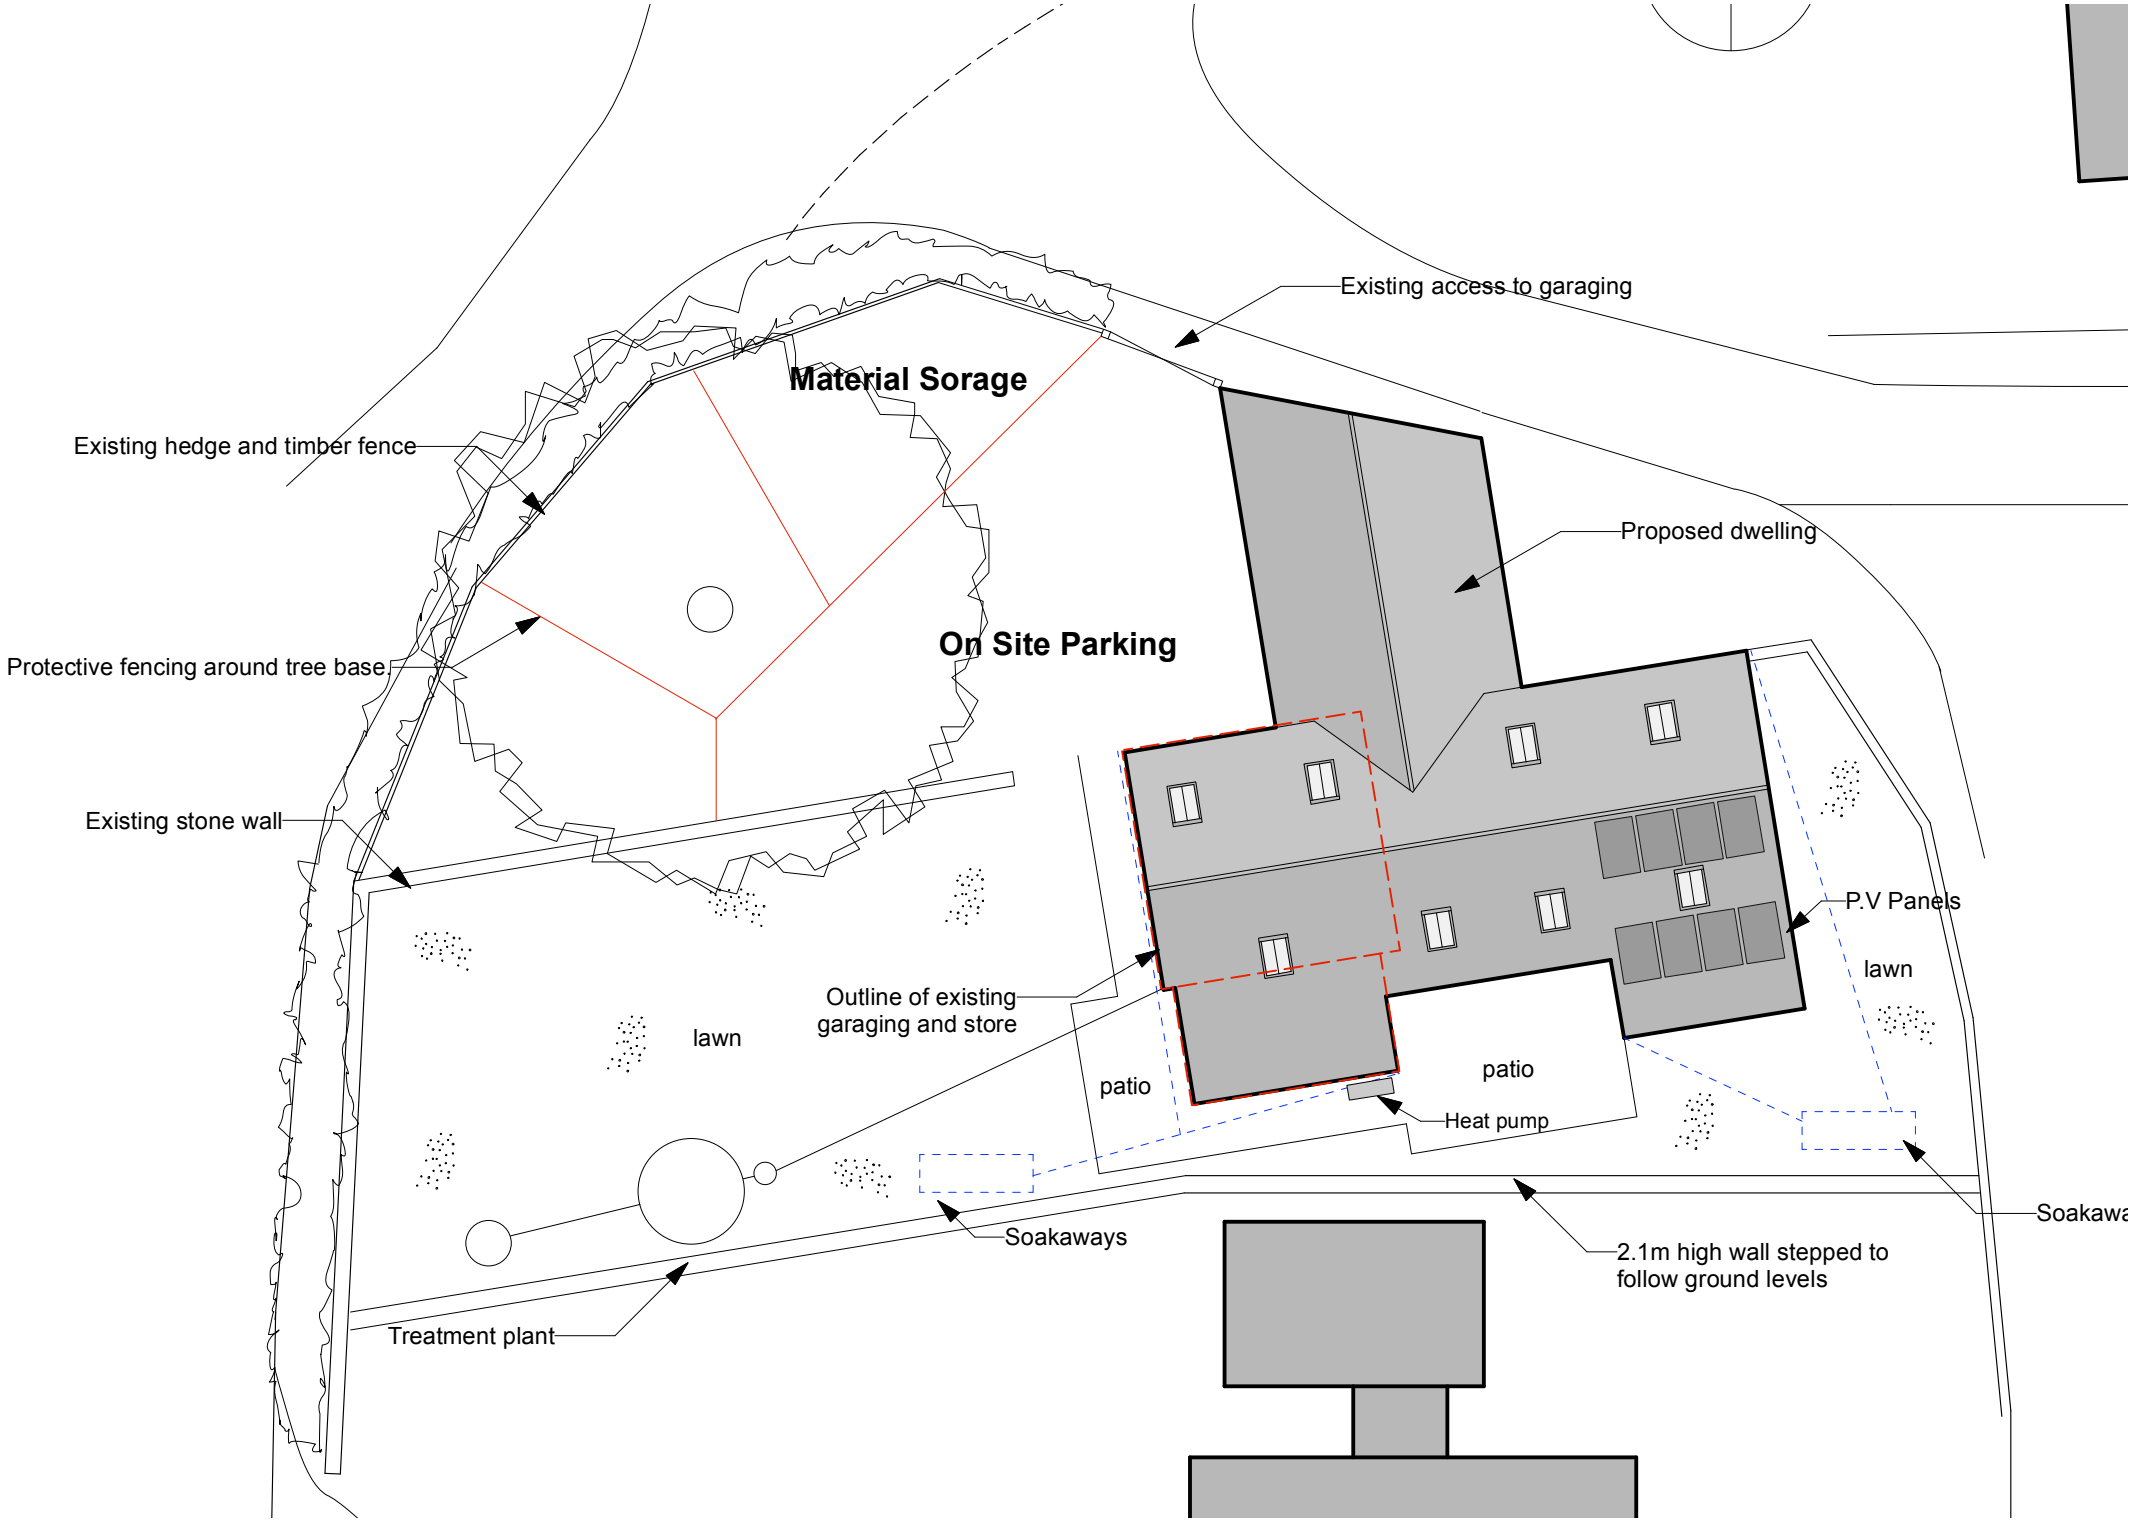

Existing access to garaging
Material Sorage
Existing hedge and timber fence
Proposed dwelling
On Site Parking
Protective fencing around tree base
Existing stone wall
P.V Panels
lawn
Outline of existing
garaging and store
lawn
patio
patio
Heat pump
Soakaways
2.1m high wall stepped to
follow ground levels
Treatment plant