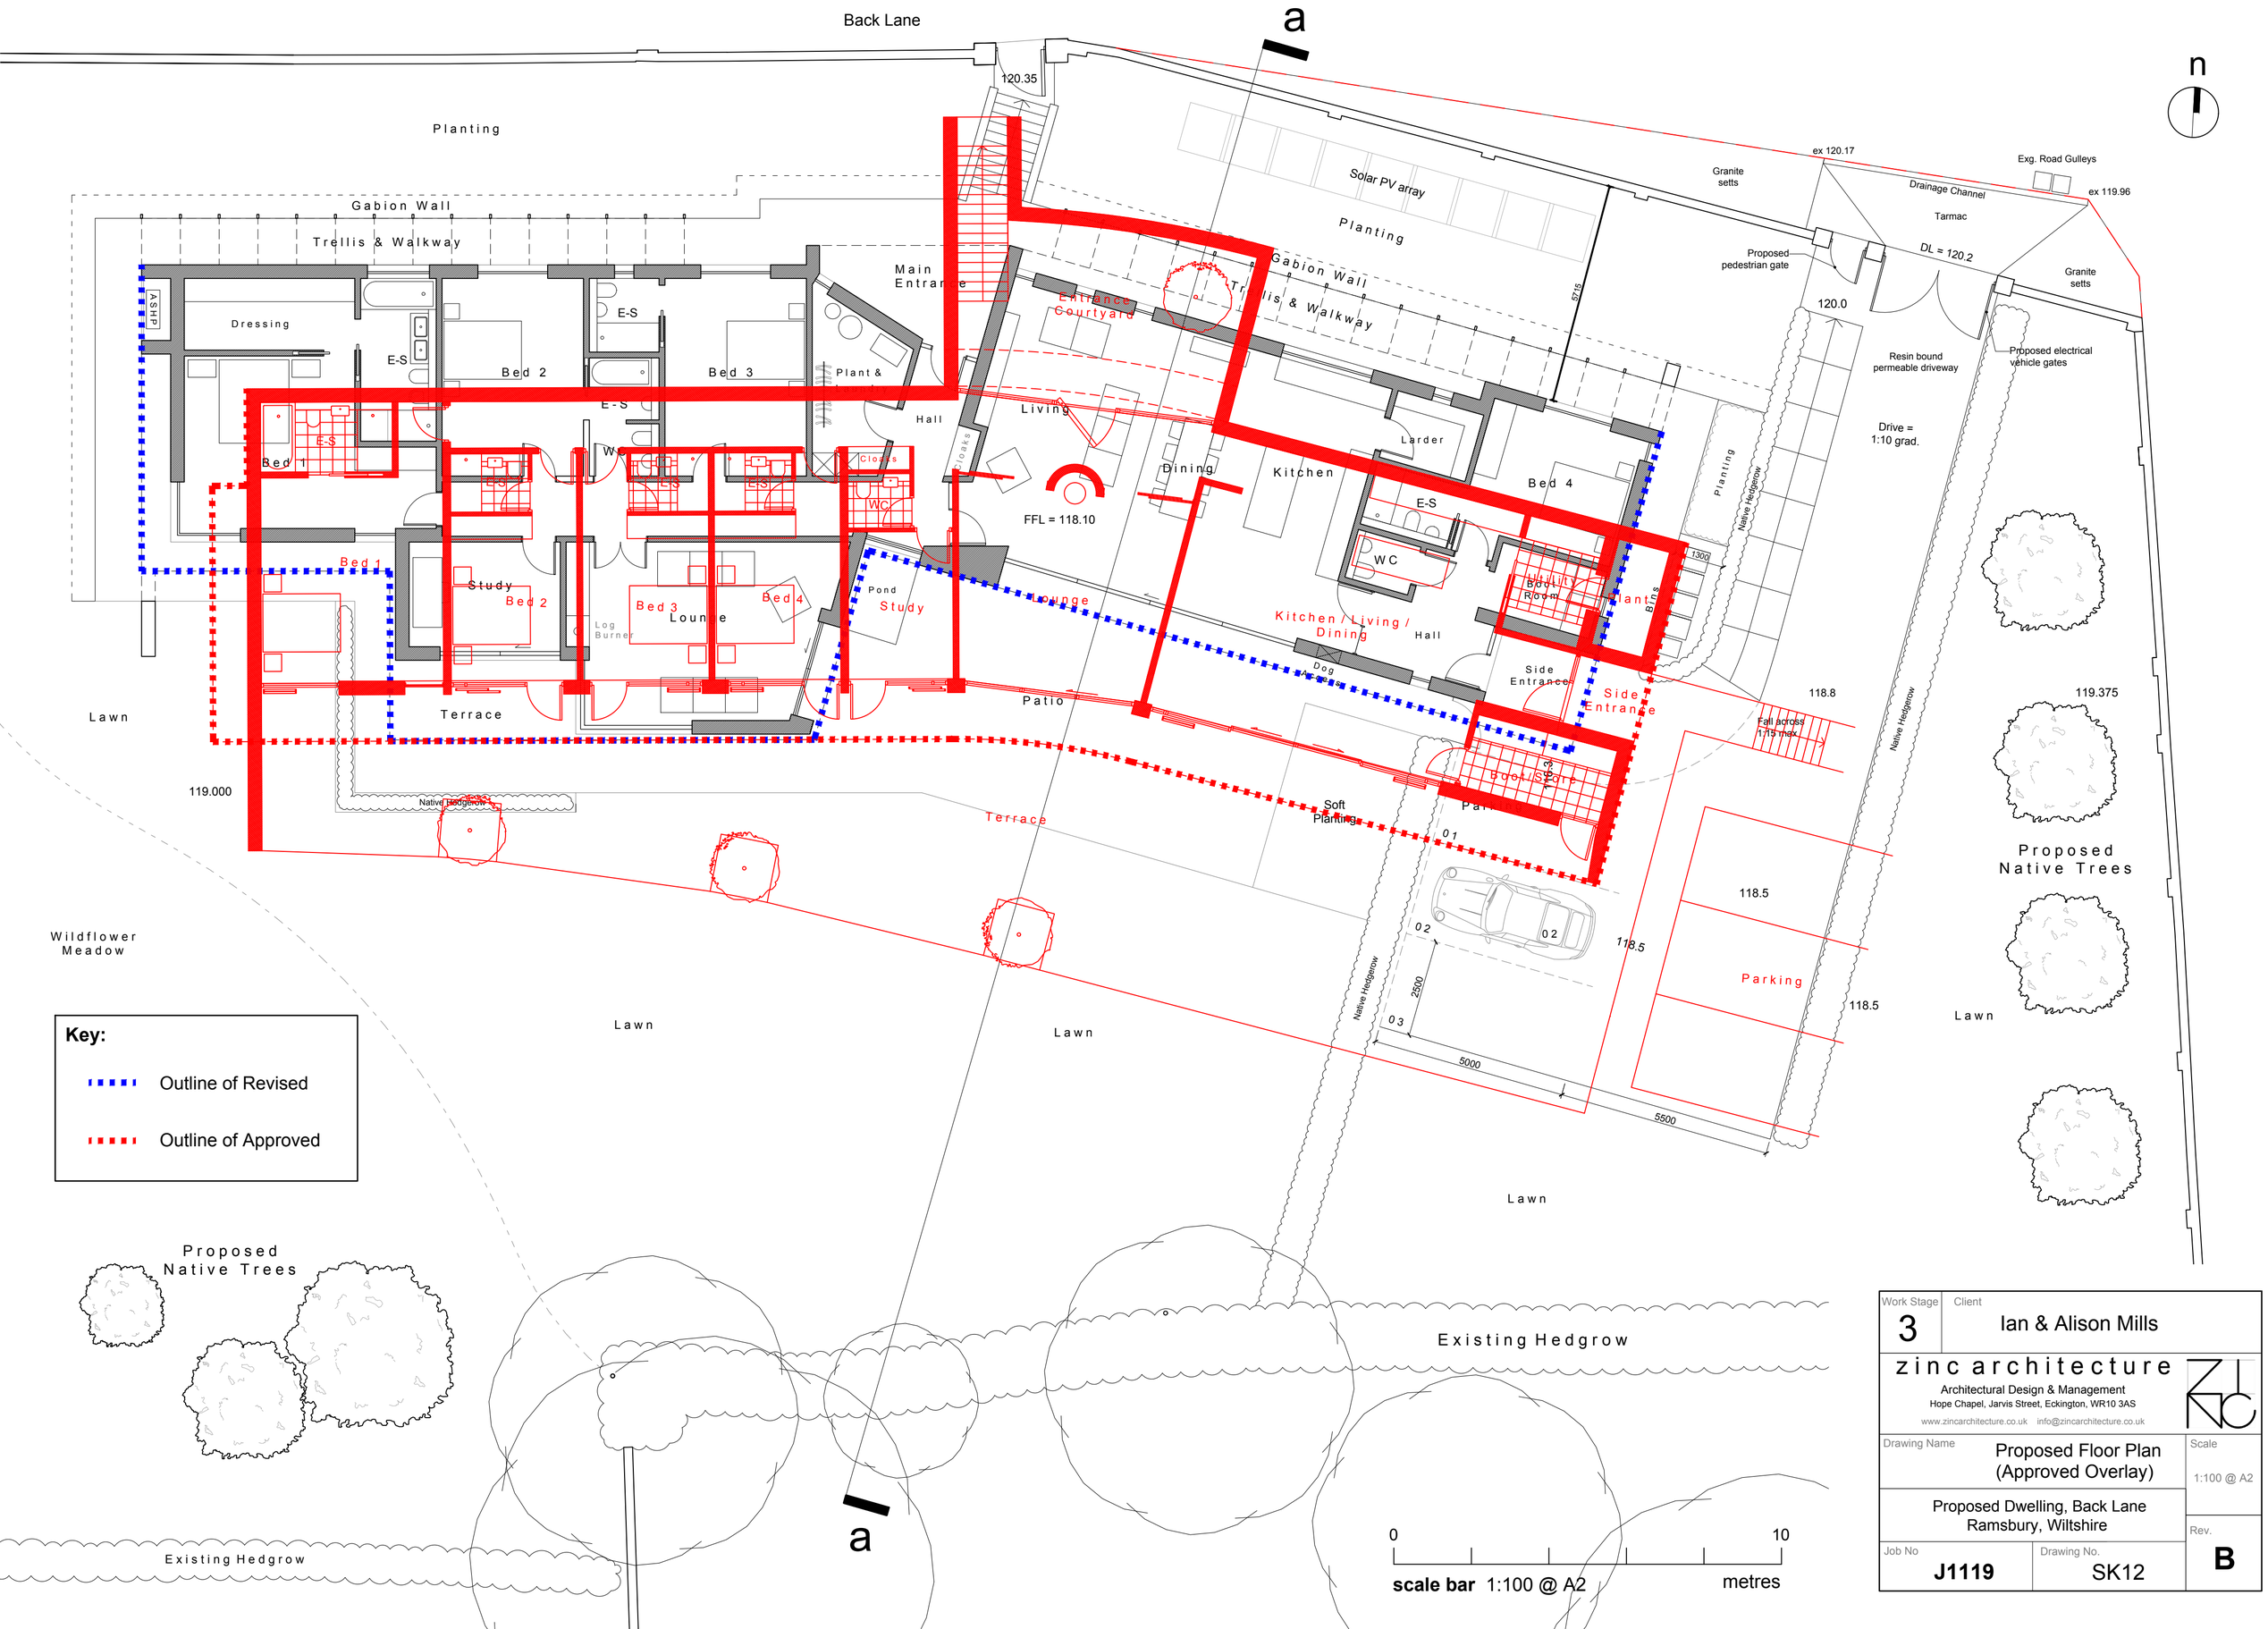

Key:

- Outline of Revised
- Outline of Approved

Work Stage	Client
3	Ian & Alison Mills

zinc architecture
Architectural Design & Management
Hope Chapel, Jarvis Street, Eckington, WR10 3AS
www.zincarchitecture.co.uk info@zincarchitecture.co.uk

Drawing Name	Scale
Proposed Floor Plan (Approved Overlay)	1:100 @ A2
Proposed Dwelling, Back Lane Ramsbury, Wiltshire	Rev. B
Job No J1119 / Drawing No. SK12	