Notes:

Levels in red as per Approved Scheme:
REF: PL/2022/00916

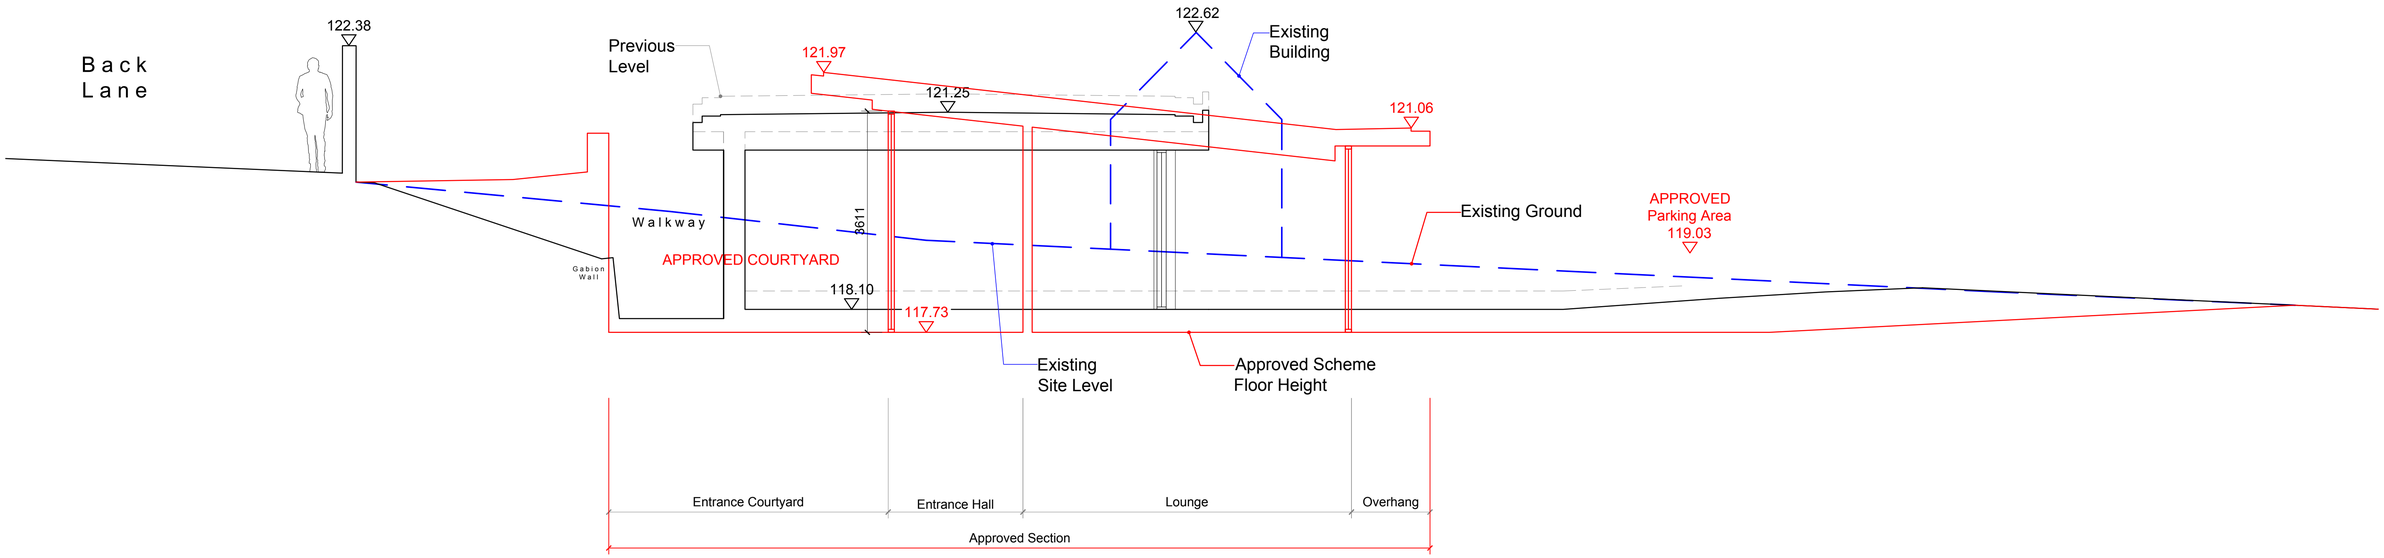

SECTION A - A

0 5

scale bar 1:50 @ A1 metres

Work Stage 3	Client: Ian & Alison Mills
zinc architecture Architectural Design & Management Hope Chapel, Jarvis Street, Eckington, WR10 3AS www.zincarchitecture.co.uk info@zincarchitecture.co.uk	
Drawing Name: Comparison Section A - A with Approved Overlay	Scale: 1:50 @ A1 & 1:100 @ A3
Proposed Dwelling, Back Lane Ramsbury, Wiltshire	Rev. A
Job No: J1119	Drawing No.: SK17