
BLOCK PLAN 12.12.23.01 REV.E

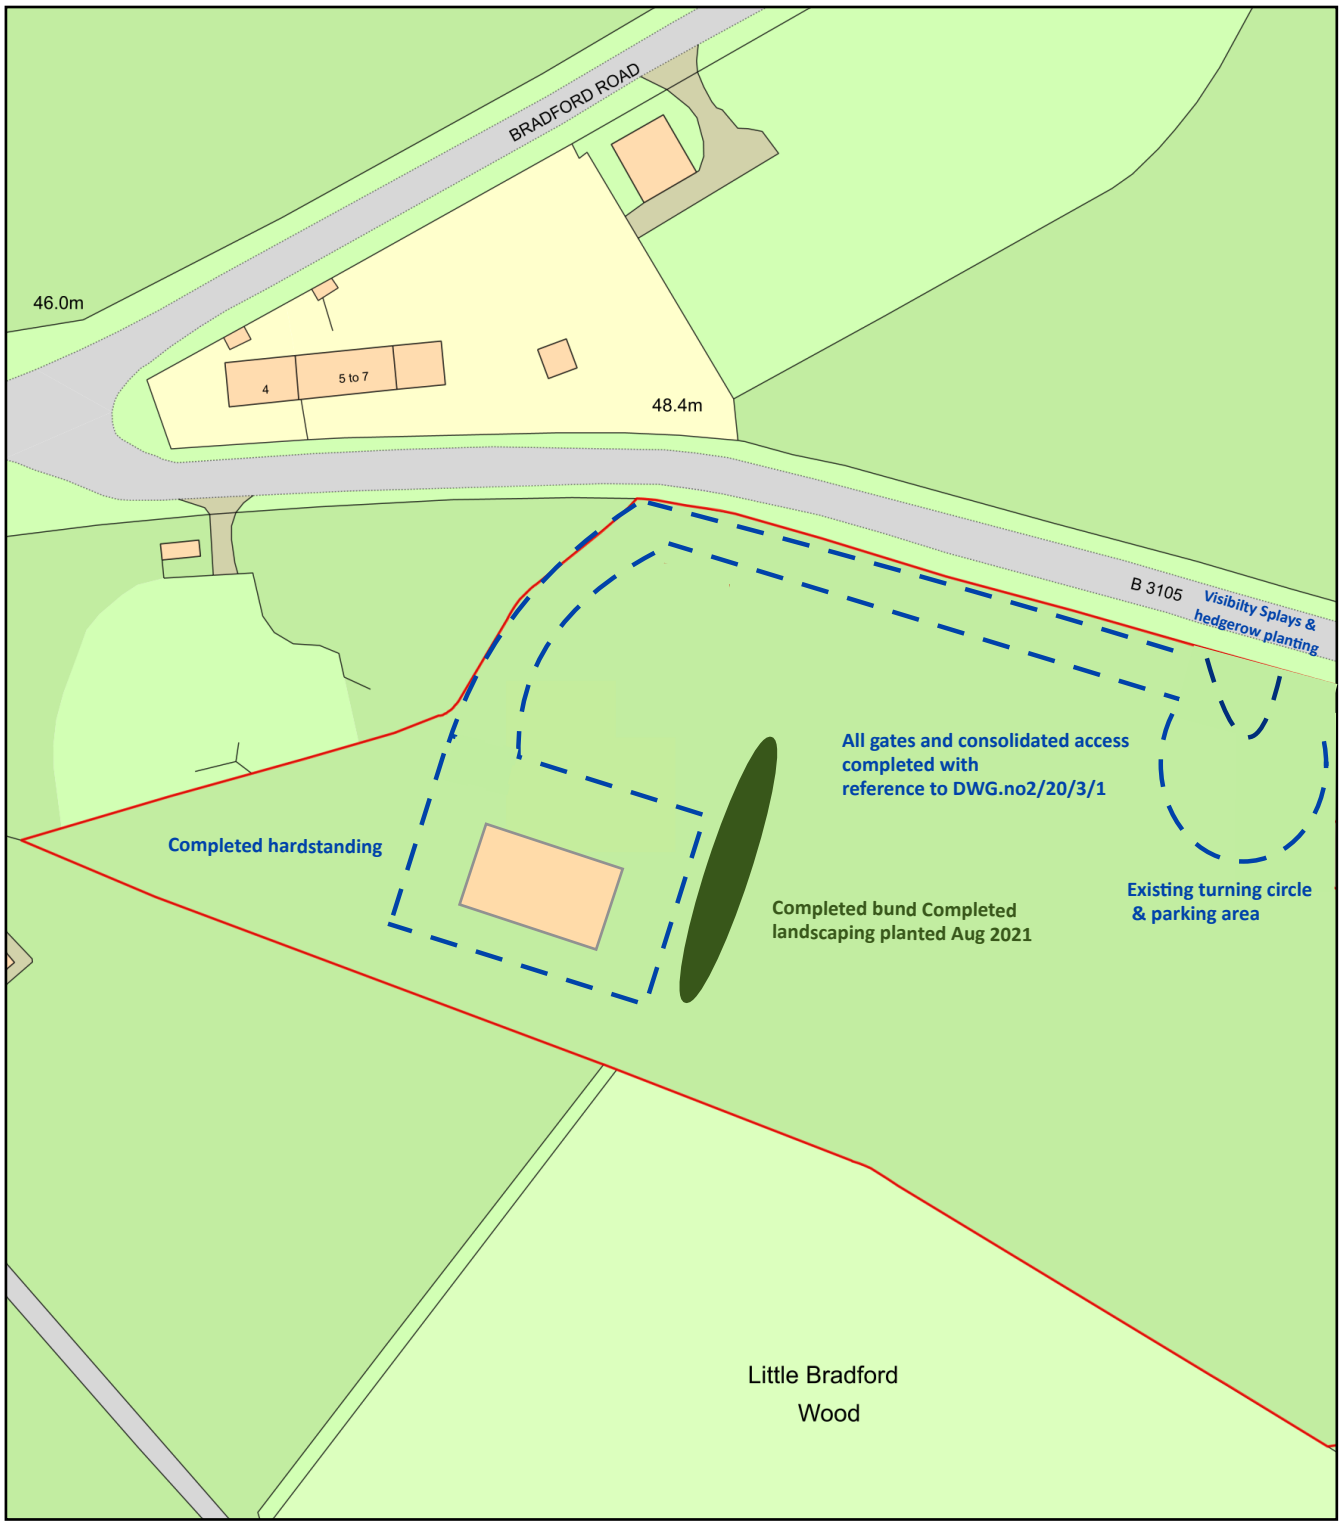

0 50
Metres

N

ReQuestaPlan

Plan Produced for: L HANCOCK -Forewoods Common

Date Produced: 03 Feb 2023

Plan Reference Number: TQRQM23034155050524

Scale: 1:1250 @ A4

© Crown copyright and database rights 2021 OS 100042766