

01 - Proposed Front Elevation

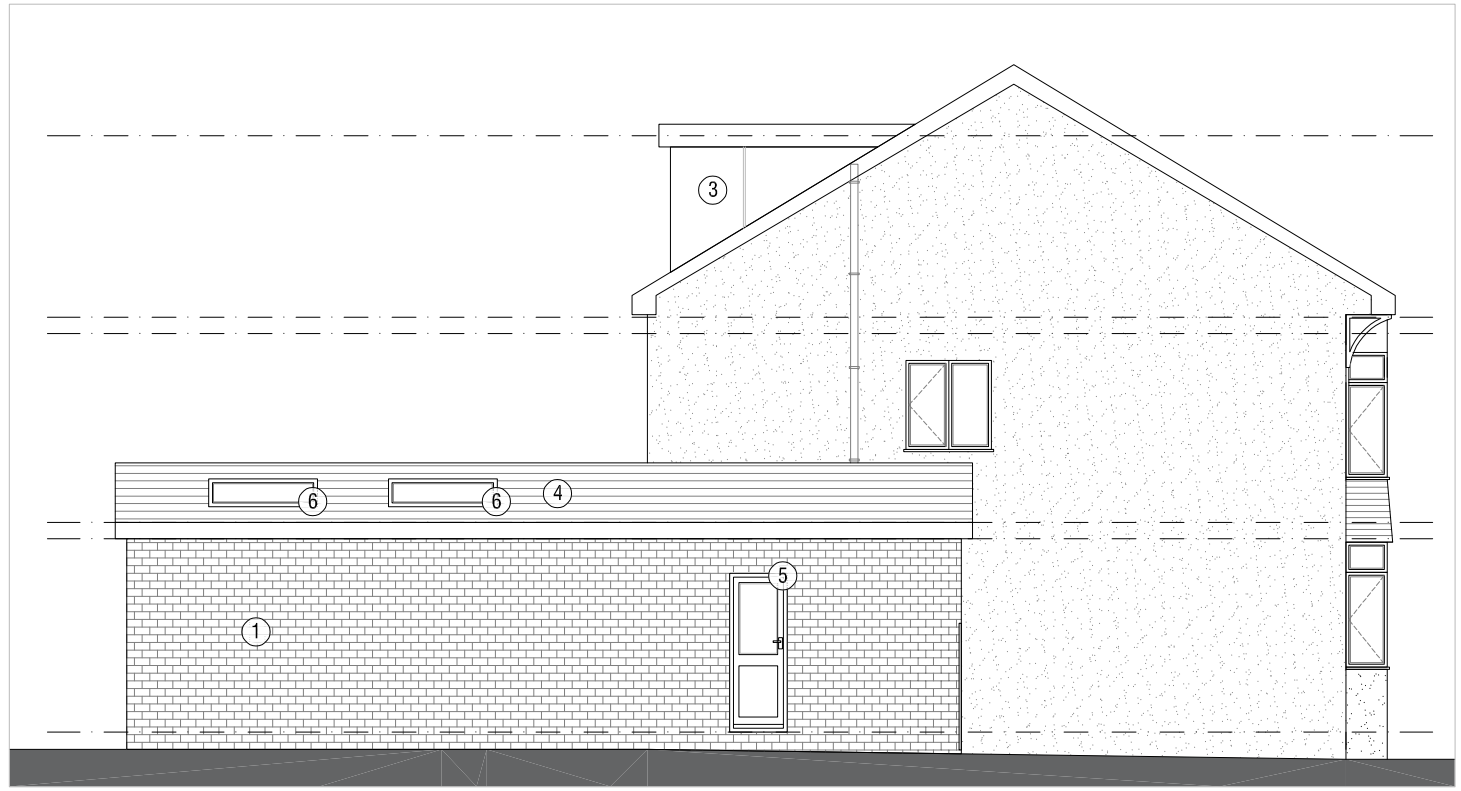

02 - Proposed Side Elevation



03 - Proposed Rear Elevation

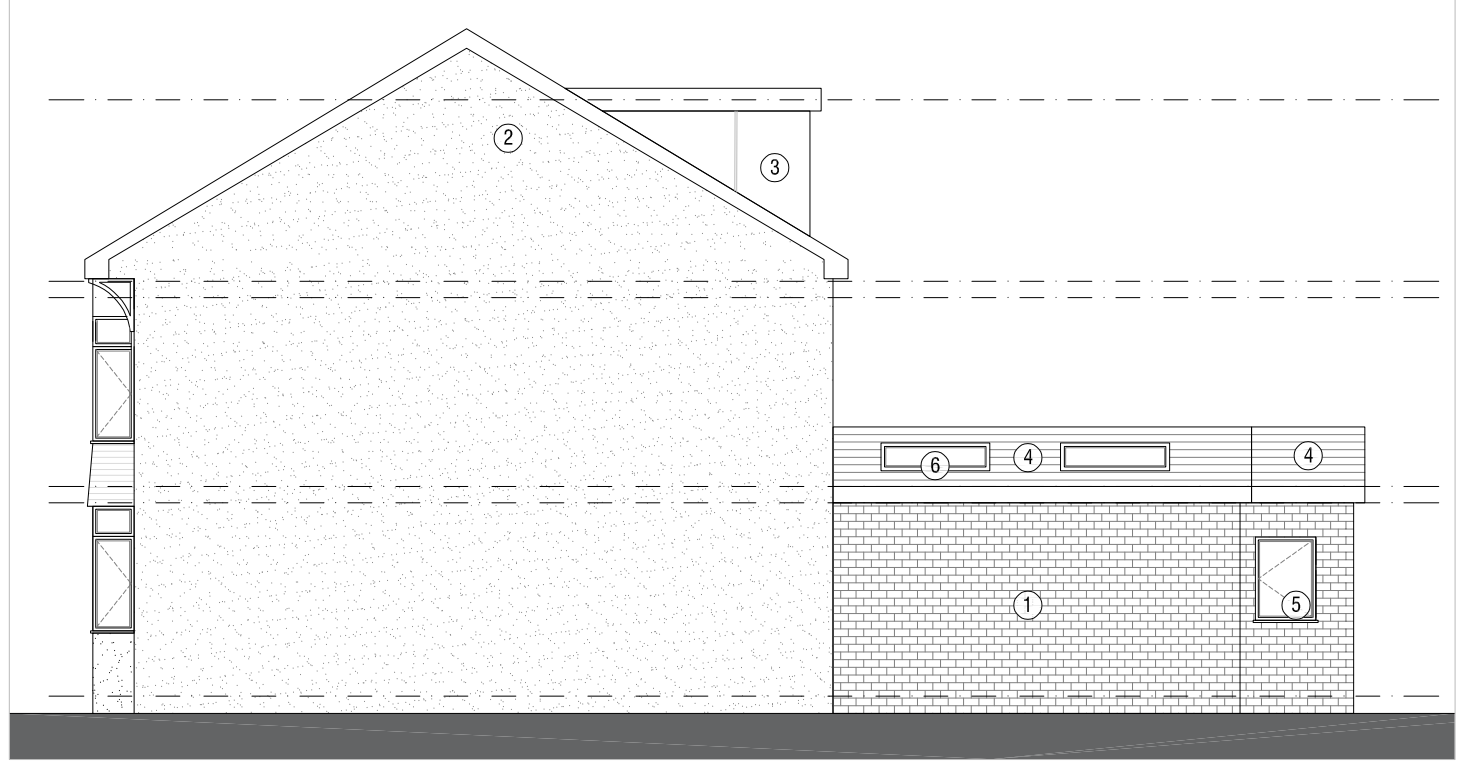

04 - Proposed Side Elevation

Materials Key:
1 - Facing brickwork
2 - Proposed render (to match existing)
3 - Lead cladding to dormer
4 - Roof tiles (to match existing)
5 - Aluminum framed glazing and doors
6 - Velux style rooflights

0 1 2 3 4 5

Rev:	Date:	Revision History:
P2	13.12.23	Amended missing door on Side Elevation
P1	03.12.23	Planning Issue

ESDON ARCHITECTURE
T: 01722 680 419
M: 07810 647 790
W: info@esdon-architecture.com

Project:
23-052
11 Cambridge Road

	Name:	Date:		Name:	Date:
Designed by:	EE		Checked:	EE	
Drawn By:	EE		Approved:	EE	

Scale: 1:100 @ A3
Status: Planning

Drawing Title:
Proposed Elevations

Drawing No: 10-200
Rev: P2