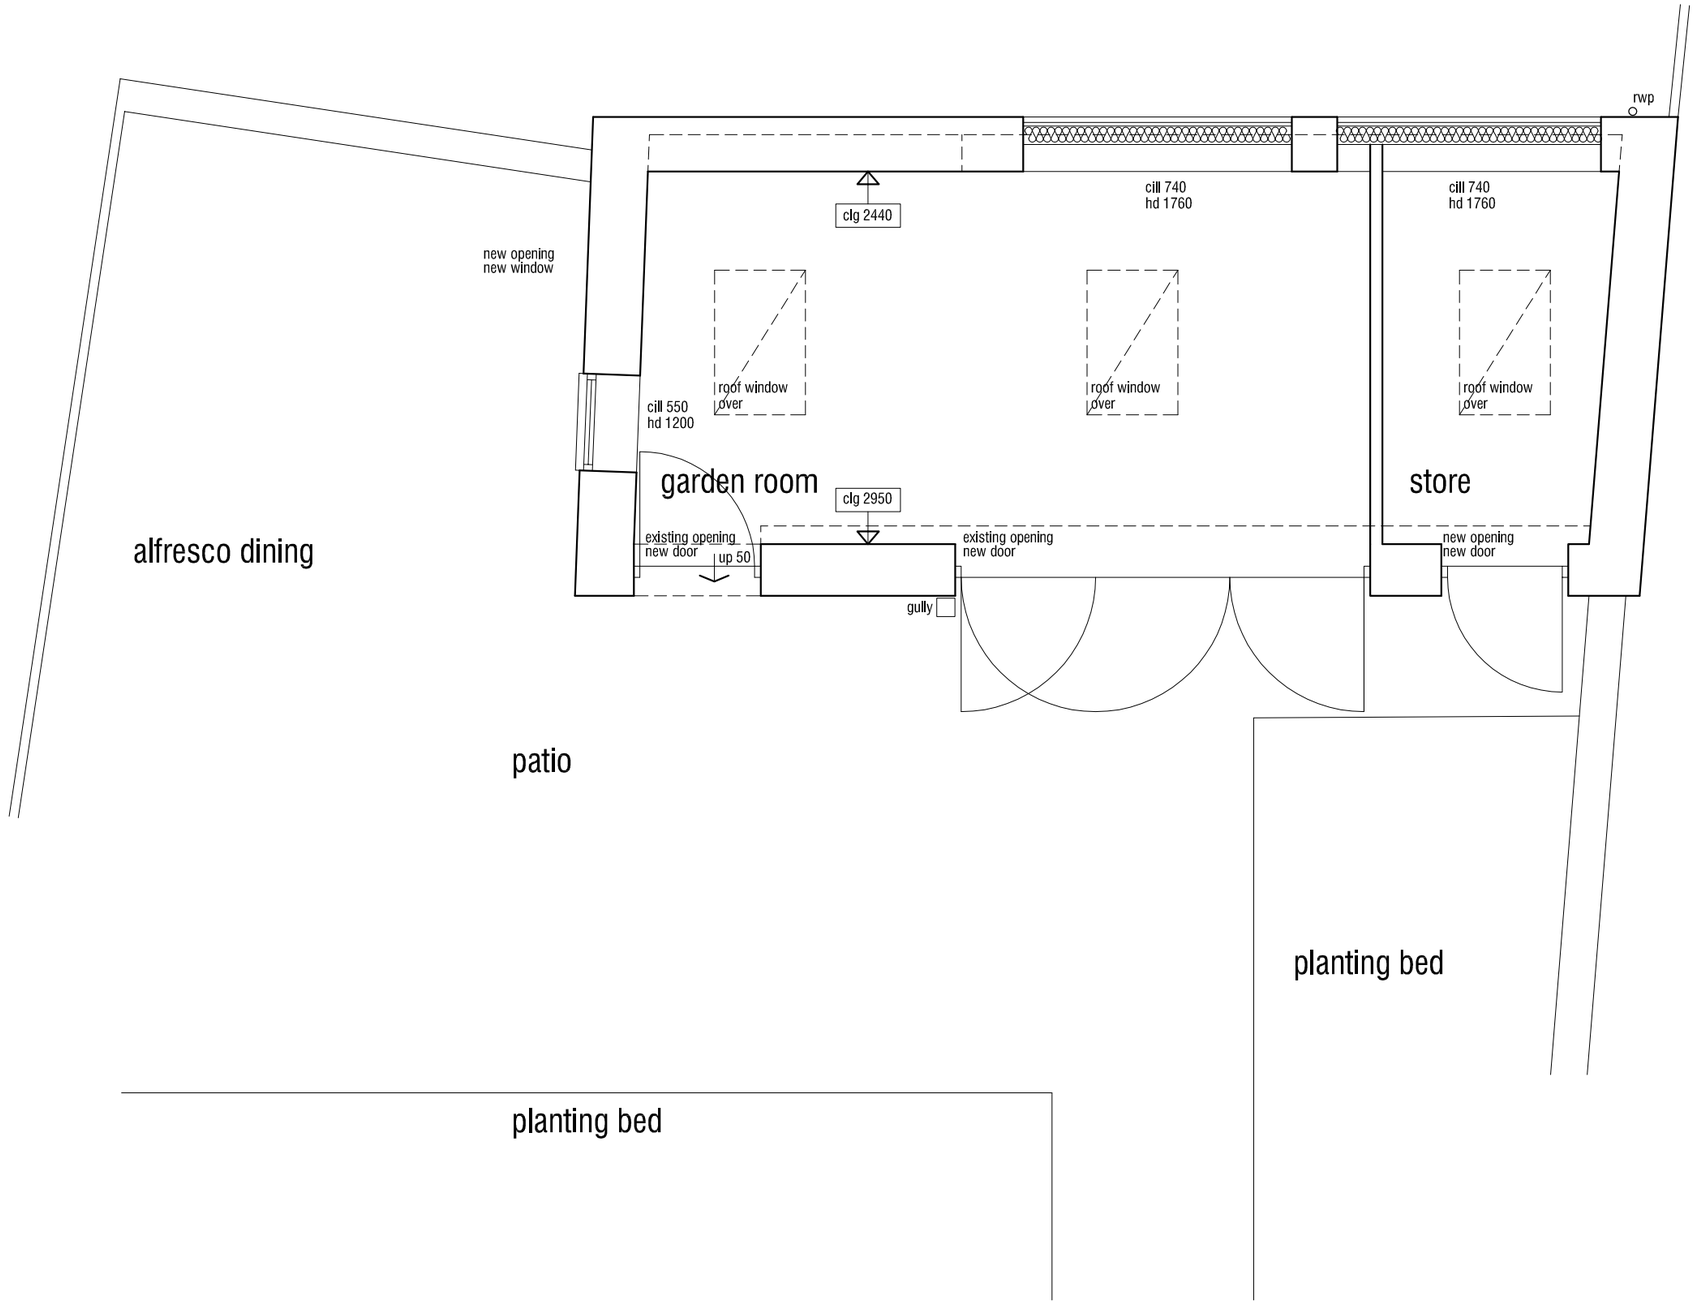


0 0.25 0.5 1 2.5m

1:50

revisions

Rev.A :14 DEC 2023 - Reduced glazing

project
399, The SPA
MELKSHAM

drawing
PLAN:GROUND
PROPOSED

drawing number
069:P:01:A

scale
1:50 @ A3

drawn
I.N.

date
SEP 2023

Hadfield + Noblin Architects

The Old Brushworks, 56 Pickwick Road,
Corsham, Wiltshire, SN13 9BX
david@hadfield-noblin.com
ines@hadfield-noblin.com
Tel : 01249 714229