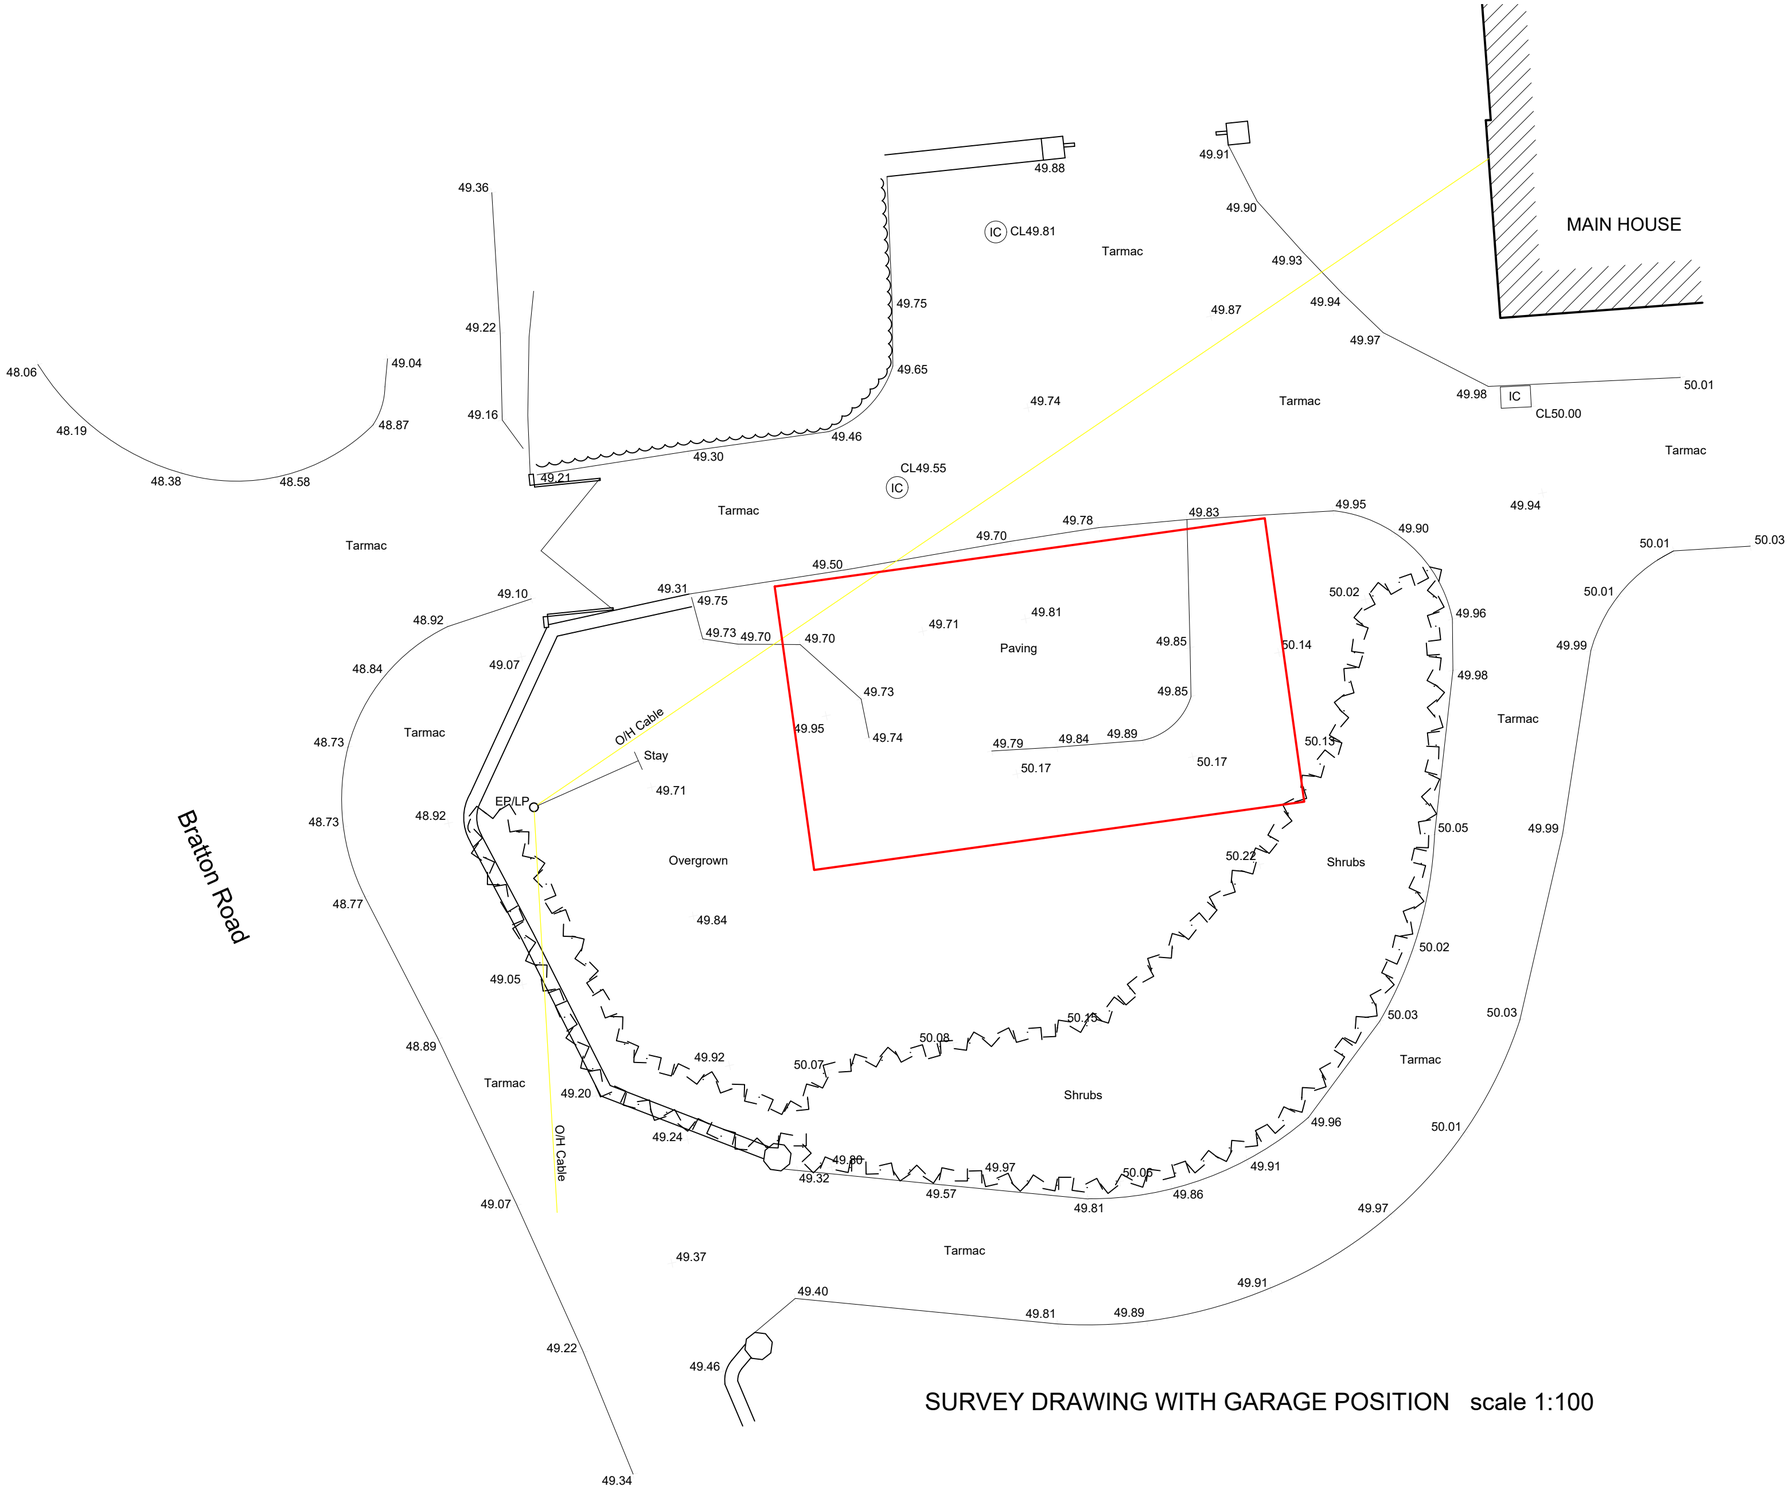


SURVEY DRAWING WITH GARAGE POSITION scale 1:100

© Copyright

1:100 0m 1m 5m 10m

project . address
Garage, home office and book storage
Welham House Bratton Road West Ashton Trowbridge BA14 6AZ

fmh architectural ltd
architectural design and consultancy
www.fmhas.co.uk

drawing title	scale	sheet size	date	drawing no.	revision
Survey of land	1:100	A2	December 23	1271-P03	-