




NORTH (Front)
PROPOSED ELEVATIONS scale 1:100

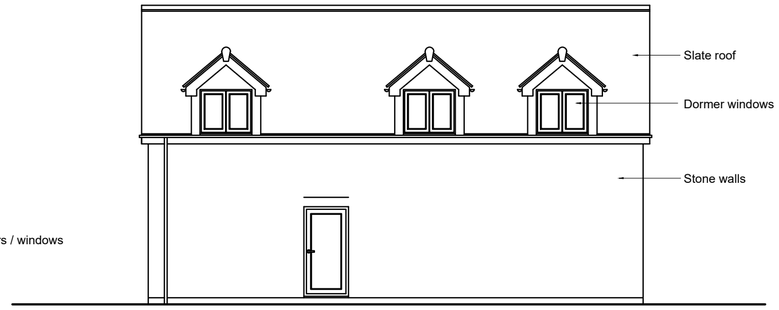


SOUTH (Rear)

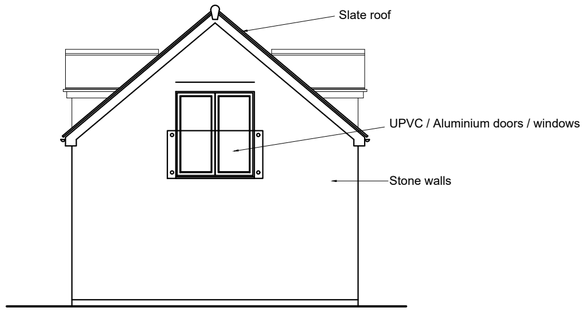


EAST (Side)

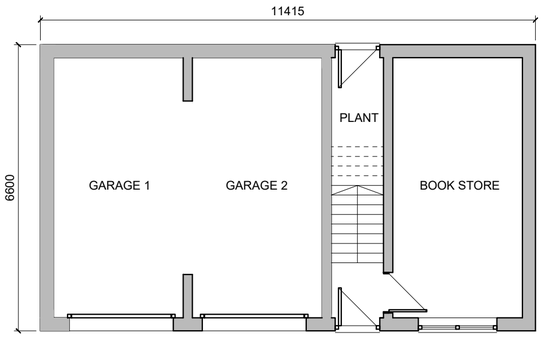


PROPOSED GROUND FLOOR PLAN scale 1:100

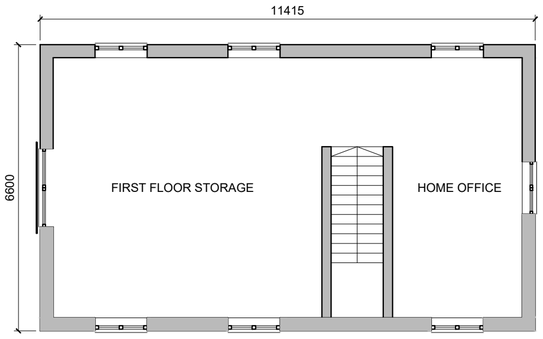


PROPOSED FIRST FLOOR PLAN scale 1:100

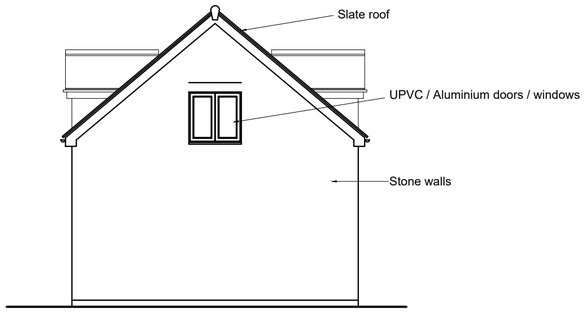

WEST (Side)

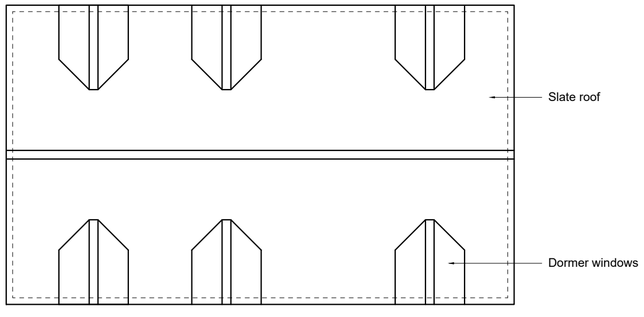

PROPOSED ROOF PLAN scale 1:100

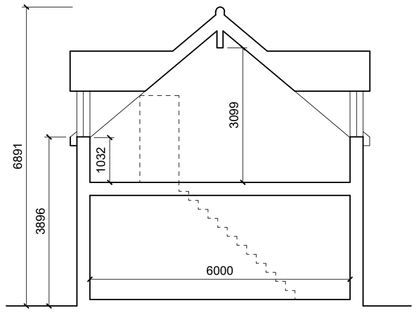

SECTION scale 1:100

© Copyright

1:100 0m 1m 5m 10m

www.fmhas.co.uk

project , address
Garage, home office and book storage
Welham House Bratton Road West Ashton Trowbridge BA14 6AZ

fmh architectural ltd
architectural design and consultancy

drawing title	scale	sheet size	date	drawing no.	revision
Proposed plans and elevations	1:100	A2	December 23	1271-P02	-