


EXISTING BLOCK PLAN scale 1:500

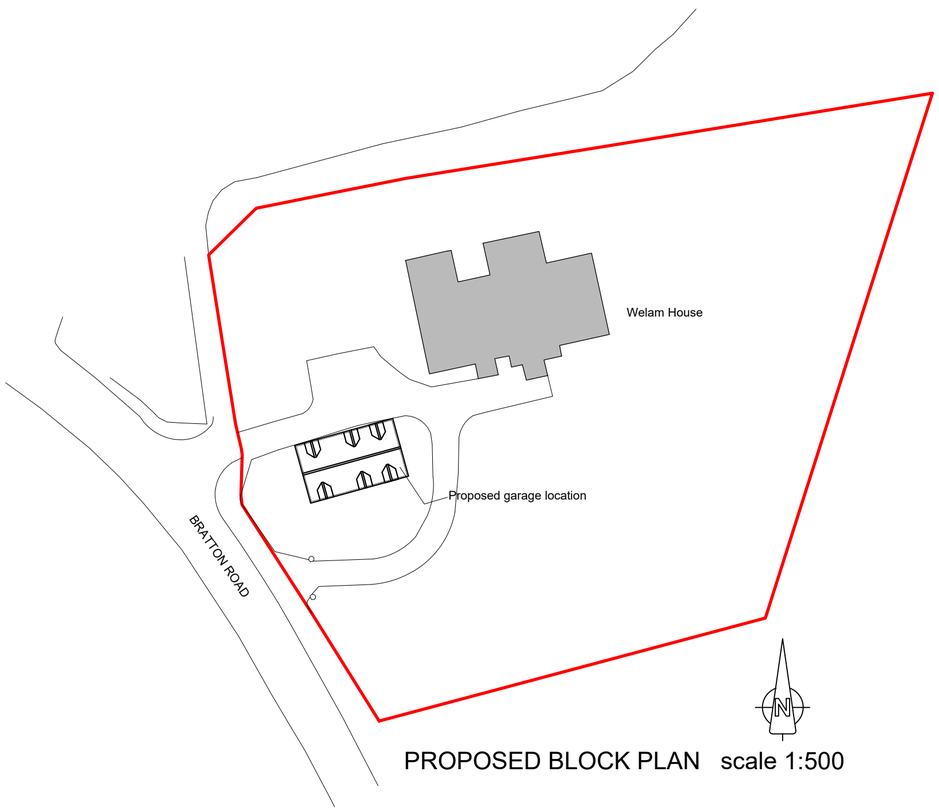

PROPOSED BLOCK PLAN scale 1:500



LOCATION PLAN 1:1250

Ordnance Survey (c) Crown Copyright 2014. All rights reserved. Licence number 100022432

1:1250 0m 10m 50m 100m

1:500 0m 10m 25m 50m

© Copyright

project . address
Garage, home office and book storage
Welham House Bratton Road West Ashton Trowbridge BA14 6AZ

fmh architectural ltd
architectural design and consultancy
www.fmhas.co.uk

drawing title	scale	sheet size	date	drawing no.	revision
Block and location plans	1:500 1:1250	A2	December 23	1271-P01	-