
15.12.23

West Barn Proposed Boundary Fence

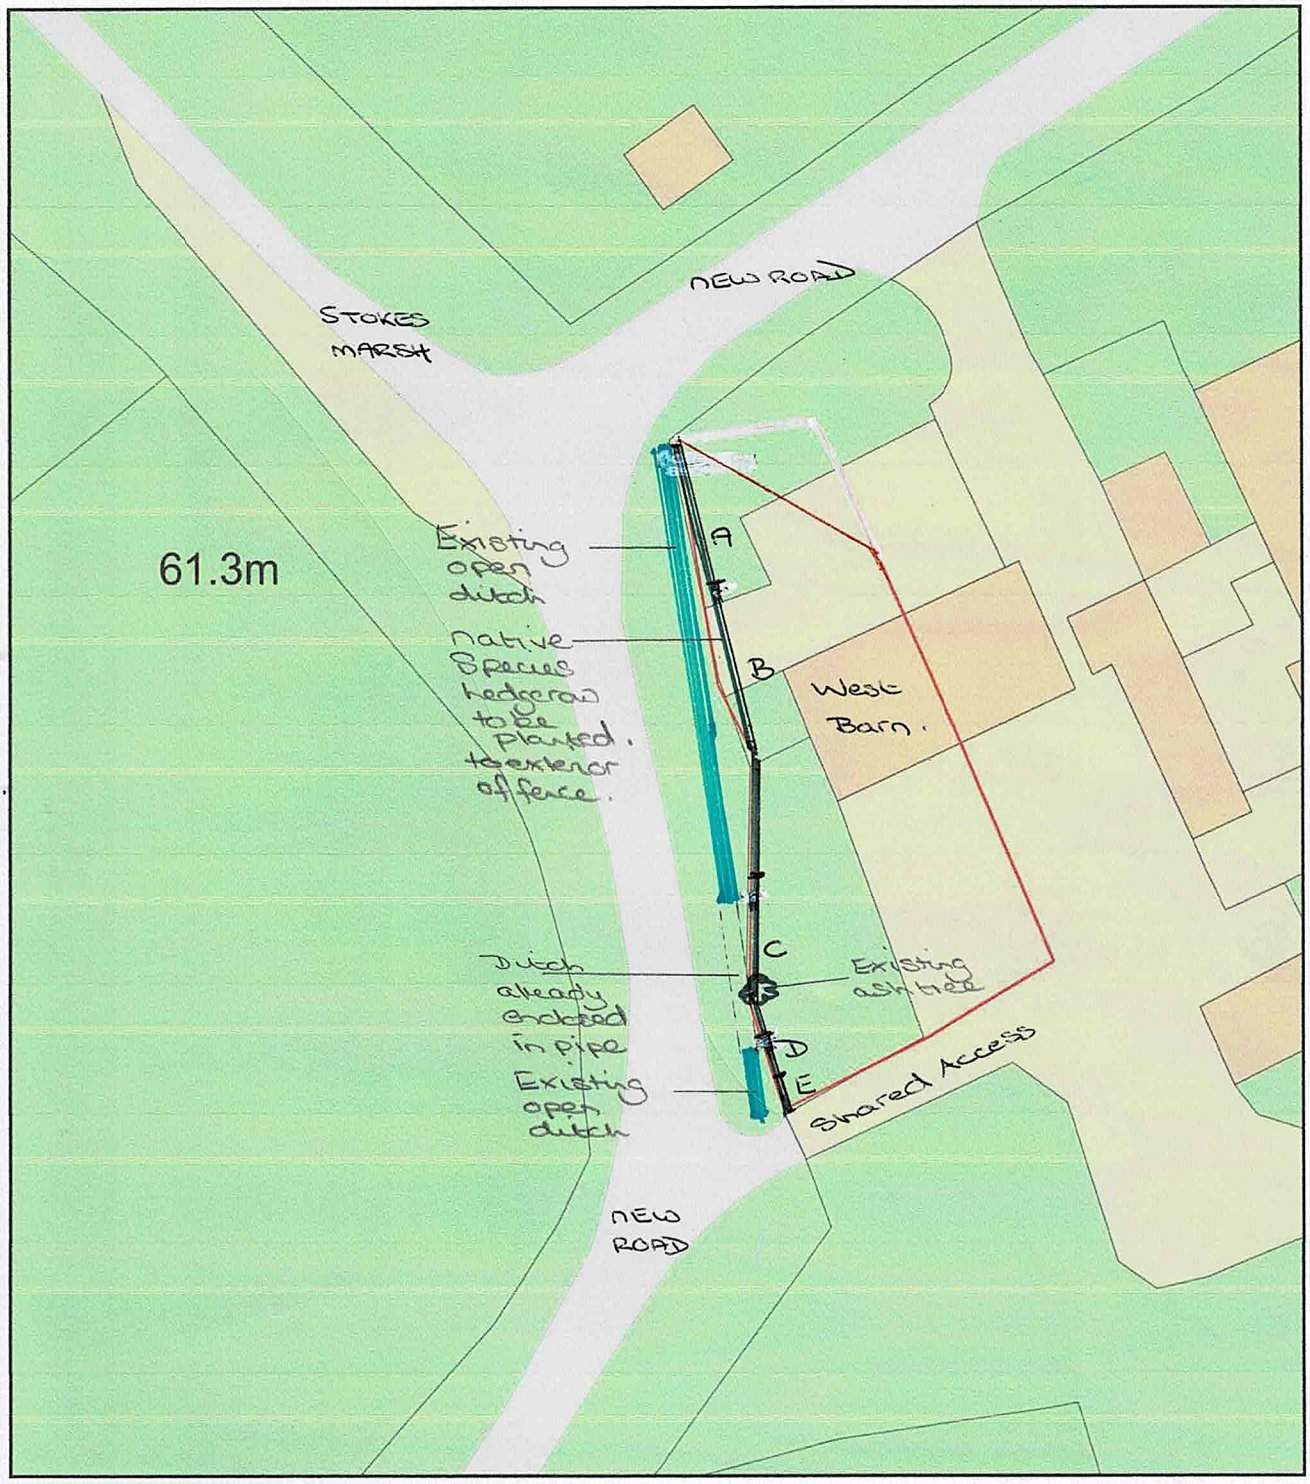

0 20
Metres

ReQuestaPlan

Key

A 10m existing native hedgerow

B Removal brambles, rubbish & dirt banks & installation 1.8m closeboard fence - 20m.

C Removal brambles, rubbish & dirt banks & installation 1.2m closeboard fence - 10m

D Removal brambles, rubbish & dirt banks & installation 1.8m closeboard fence - 5m

E 5m existing trees & hedgerow

BCD - Planting 35m native species hedgerow

Plan Produced for:	Thomas Keen
Date Produced:	26 Nov 2023
Plan Reference Number:	TQRQM23330133053490
Scale:	1:500 @ A4

© Crown copyright and database rights 2023 OS 100042766